John Fisher Dec '79

There are no objections to this plat with respect to Secs. 236.15, 236.16, 236.20 and 236.21 (1) and (2), Wis. Stats., and H 65 of the Wis. Admin. Code as provided by Sec. 236.12 (4), Wis. Stats.

Certified this 27th day of February 1980.

Robert J. Whittenden

Department of Local Affairs & Development

NORTH SHORE HEIGHTS

Part of

LOT 34, CON-RAE SUB.

in

GOV'T. LOT 7

and part of the

SW 1/4 of the NE 1/4

SECTION 28, T35N R7E

King Township

Lincoln County, Wisconsin

RECEIVED AT LINCOLN COUNTY COURTHOUSE THIS 25th DAY OF March 19 80.

TAX DESCRIPTION OFFICE

41

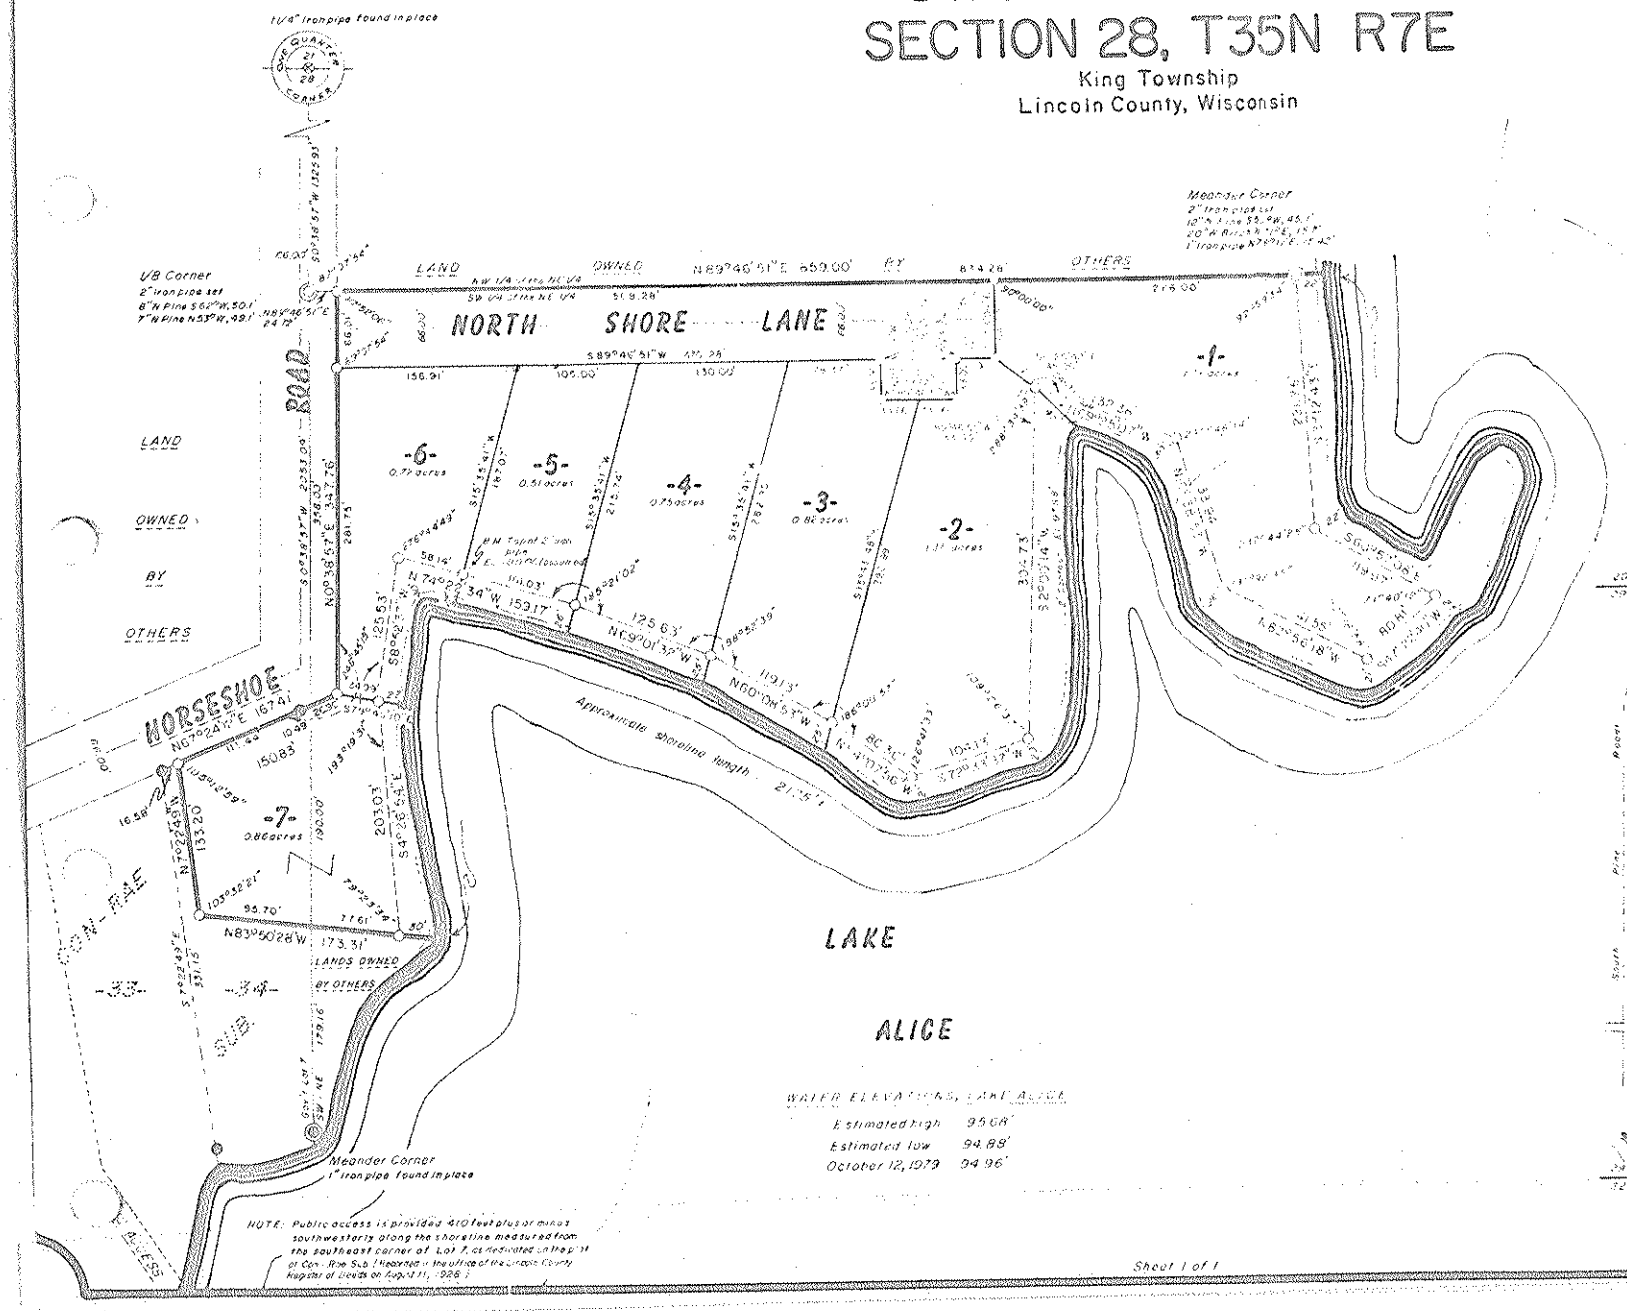

JOHN H. FISHER & ASSOCIATES, INC.
MINOCQUA, WISCONSIN

SCALE 1" = 100'

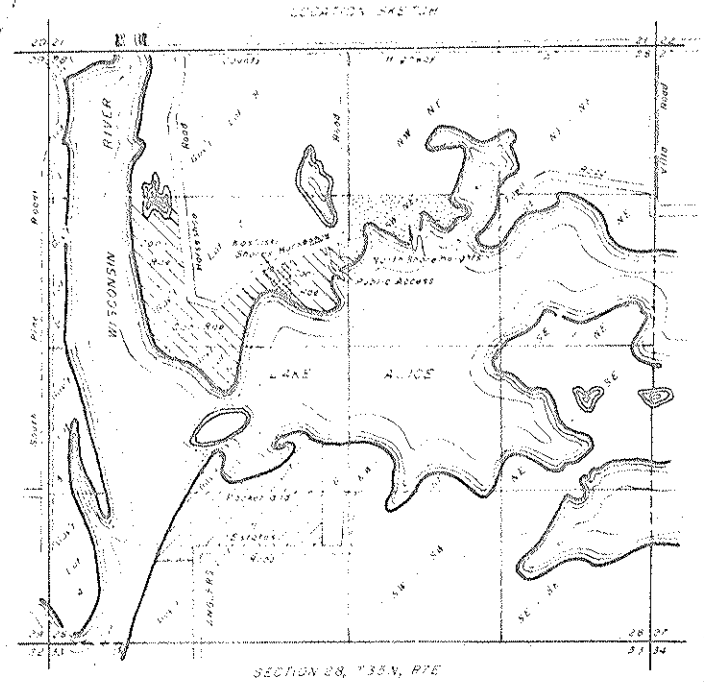

SECTION 28, T35N, R7E
King Township
Lincoln County, Wis.

Drawn by: Dennis B. Roberts

Sheet 1 of 1