PLAT OF SURVEY

FIELD BOOK #	FILE
PAGES #	FILE
PROJECT #	26205POS
PAGE:	1 OF 2

ASR SURVEYING LLC

N 2169 SHINKLE HILL RD.
MAUSTON WI. 53948
608-547-3012

LOCATED IN THE SE1/4 NE1/4 OF SECTION 33, T. 35N., R. 5E., TOWN OF WILSON, LINCOLN COUNTY, WISCONSIN

DESCRIPTION LOT 1

A parcel of land located in the SE1/4 NE1/4 of Section 33, T. 35N., R 5E., Town of Wilson, Lincoln County, Wisconsin, Bounded by the following described line;

Commencing at the Northeast corner of said Section33; thence S00°28'55"W, 1346.64 feet along the Section line; thence S89°47'26"W, 33.00 feet to the westerly right of way of Zenith Tower Road and the POINT OF BEGINNING

Thence S00°28'55"W, 341.61 feet along said westerly right of way; thence S89°47'26"W, 1275.91 feet to the west line of said SE1/4 NE1/4; thence N00°35'31"E, 341.62 feet along said west line to the northwest corner of said SE1/4 NE1/4; thence N89°47'26"E, 1275.25 feet along the north line of said SE1/4 NE1/4 to the POINT OF BEGINNING.

Said parcel contains 10.00 Acres

DESCRIPTION LOT 2

A parcel of land located in the SE1/4 NE1/4 of Section 33, T. 35N., R 5E., Town of Wilson, Lincoln County, Wisconsin, Bounded by the following described line;

Commencing at the Northeast corner of said Section33; thence S00°28'55"W, 1346.64 feet along the Section line; thence S89°47'26"W, 33.00 feet to the westerly right of way of Zenith Tower Road; thence S00°28'55"W, 341.61 feet along said westerly right of way to the POINT OF BEGINNING

Thence continuing along the westerly right of way of Zenith Tower Road S00°28'55"W, 341.42 feet; thence S89°47'26"W, 1276.56 feet to the west line of said SE1/4 NE1/4; thence N00°35'31"E, 341.44 feet along said west line; thence N89°47'26"E, 1275.91 feet to the POINT OF BEGINNING.

Said parcel contains 10.00 Acres

DESCRIPTION LOT 3

A parcel of land located in the SE1/4 NE1/4 of Section 33, T. 35N., R 5E., Town of Wilson, Lincoln County, Wisconsin, Bounded by the following described line;

Commencing at the Northeast corner of said Section33; thence S00°28'55"W, 1346.64 feet along the Section line; thence S89°47'26"W, 33.00 feet to the westerly right of way of Zenith Tower Road; thence S00°28'55"W, 683.03 feet along said westerly right of way to the POINT OF BEGINNING

Thence continuing along the westerly right of way of Zenith Tower Road S00°28'55"W, 341.22 feet; thence S89°47'26"W, 1277.22 feet to the west line of said SE1/4 NE1/4; thence N00°35'31"E, 341.23 feet along said west line; thence N89°47'26"E, 1276.56 feet to the POINT OF BEGINNING.

Said parcel contains 10.00 Acres

WISCONSIN
BRET A DAVIES
S-2428
MAUSTON WISCONSIN
PROFESSIONAL LAND SURVEYOR

7/31/2026

RECEIVED BY LINCOLN COUNTY SURVEYOR THIS 11th DAY OF Aug 2026

COUNTY SURVEYOR


SURVEYOR'S CERTIFICATE:

I, Bret A. Davies, Professional Land Surveyor, hereby certify that I have surveyed and mapped the lands shown under the direction of my client - Secluded Land Co. LLC and in accordance with provisions of Chapter AE 7 of the Wisconsin Administrative Code, and survey and plat are a true and correct representation of the boundaries of the land surveyed and mapped to the best of my knowledge and belief.

S1012A

PLAT OF SURVEY

LOCATED IN THE SE1/4 NE1/4 OF SECTION 33, T. 35N., R. 5E., TOWN OF WILSON, LINCOLN COUNTY, WISCONSIN

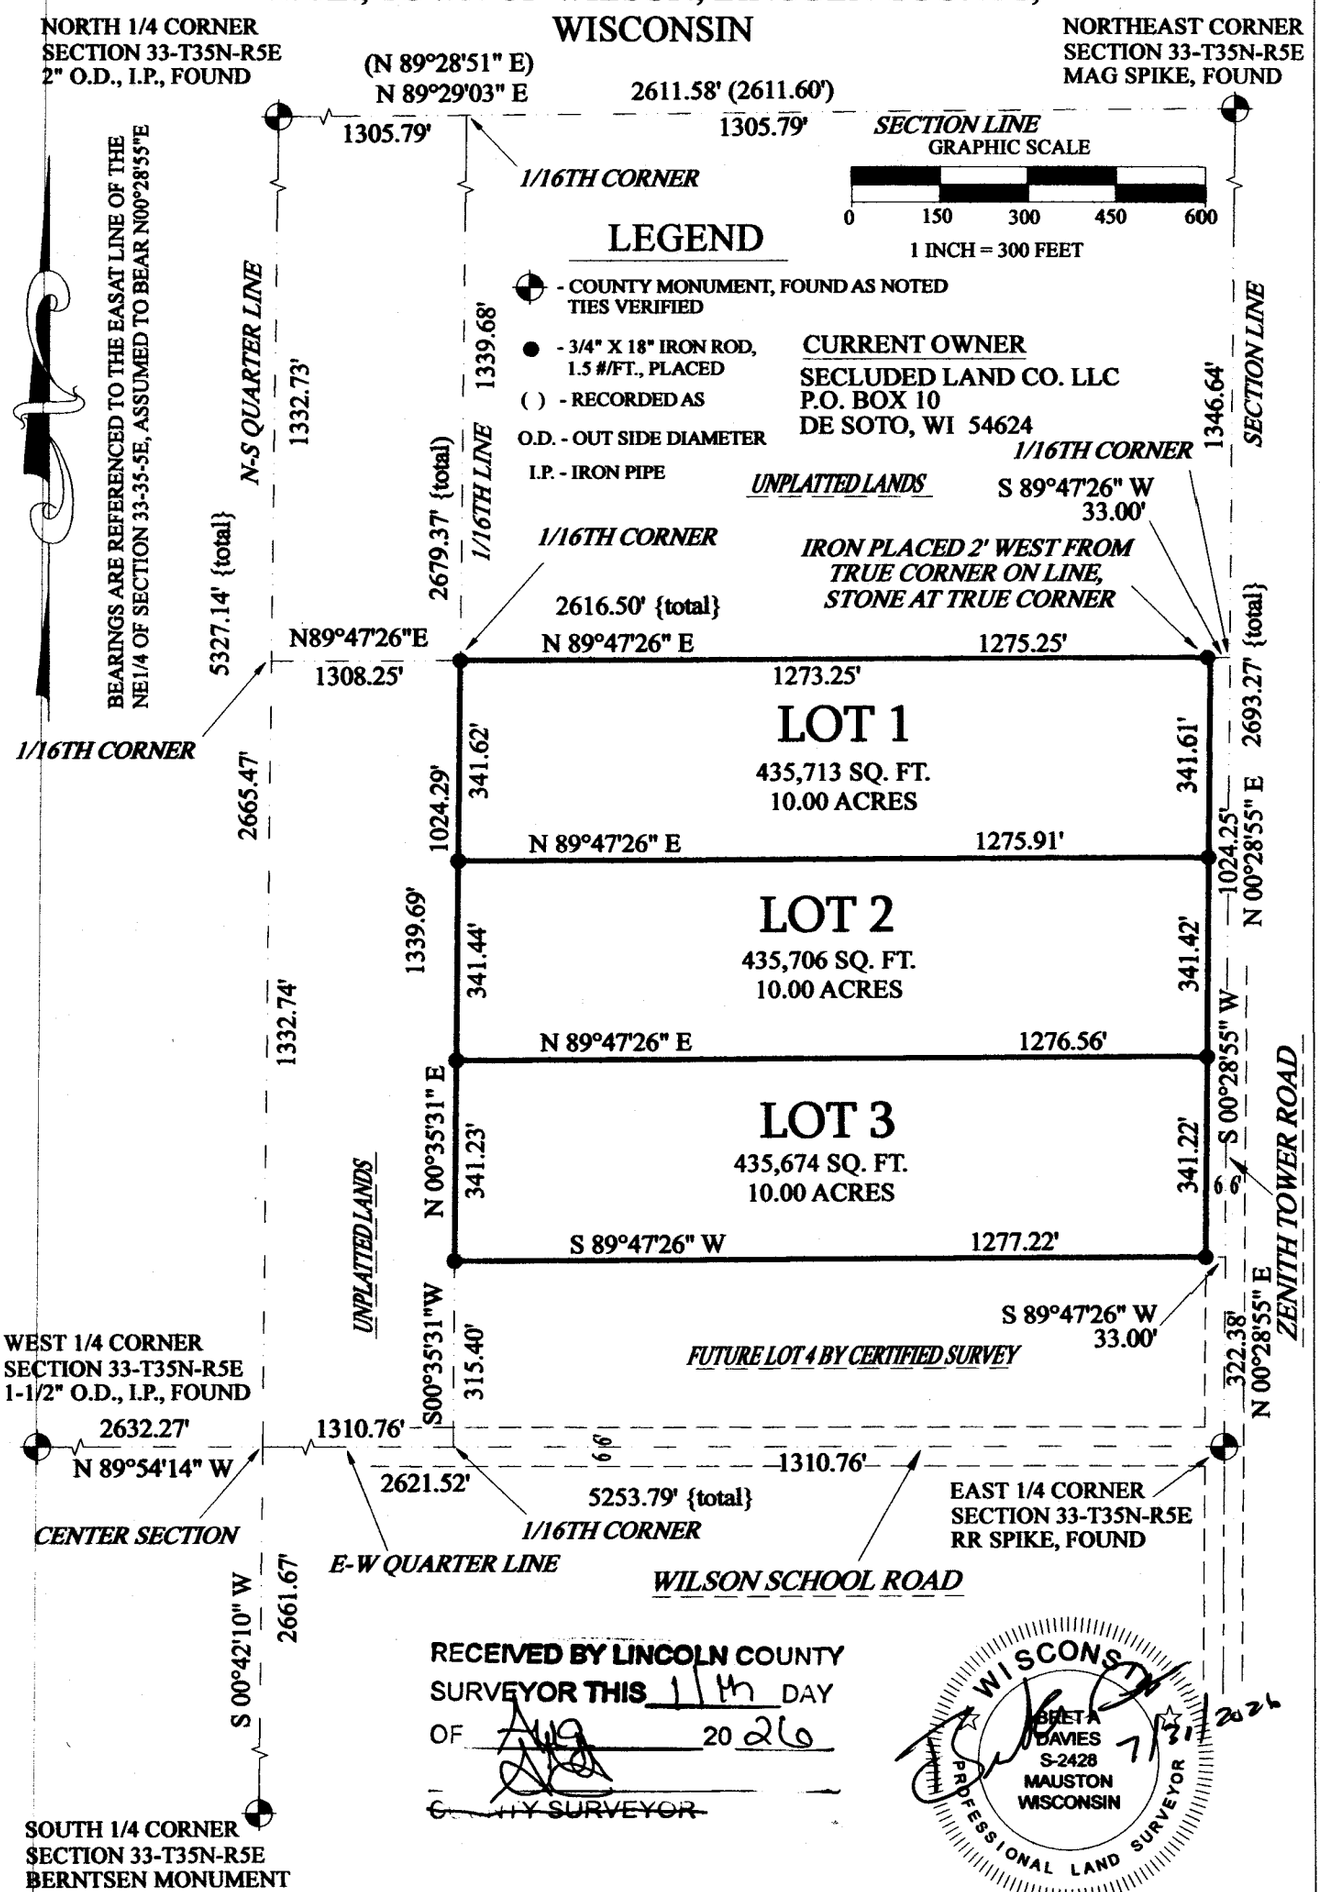

S1012B