
PLAT OF SURVEY

Of Lot 2 of Certified Survey Map Number 1151, as filed in Lincoln County Register of Deeds Office in Volume 5 of Certified Survey Maps on page 325 and recorded as Document Number 366651, located in part of Government Lot 7 of Section 15, Township 34 North, Range 8 East, Town of Harrison, Lincoln County, Wisconsin.

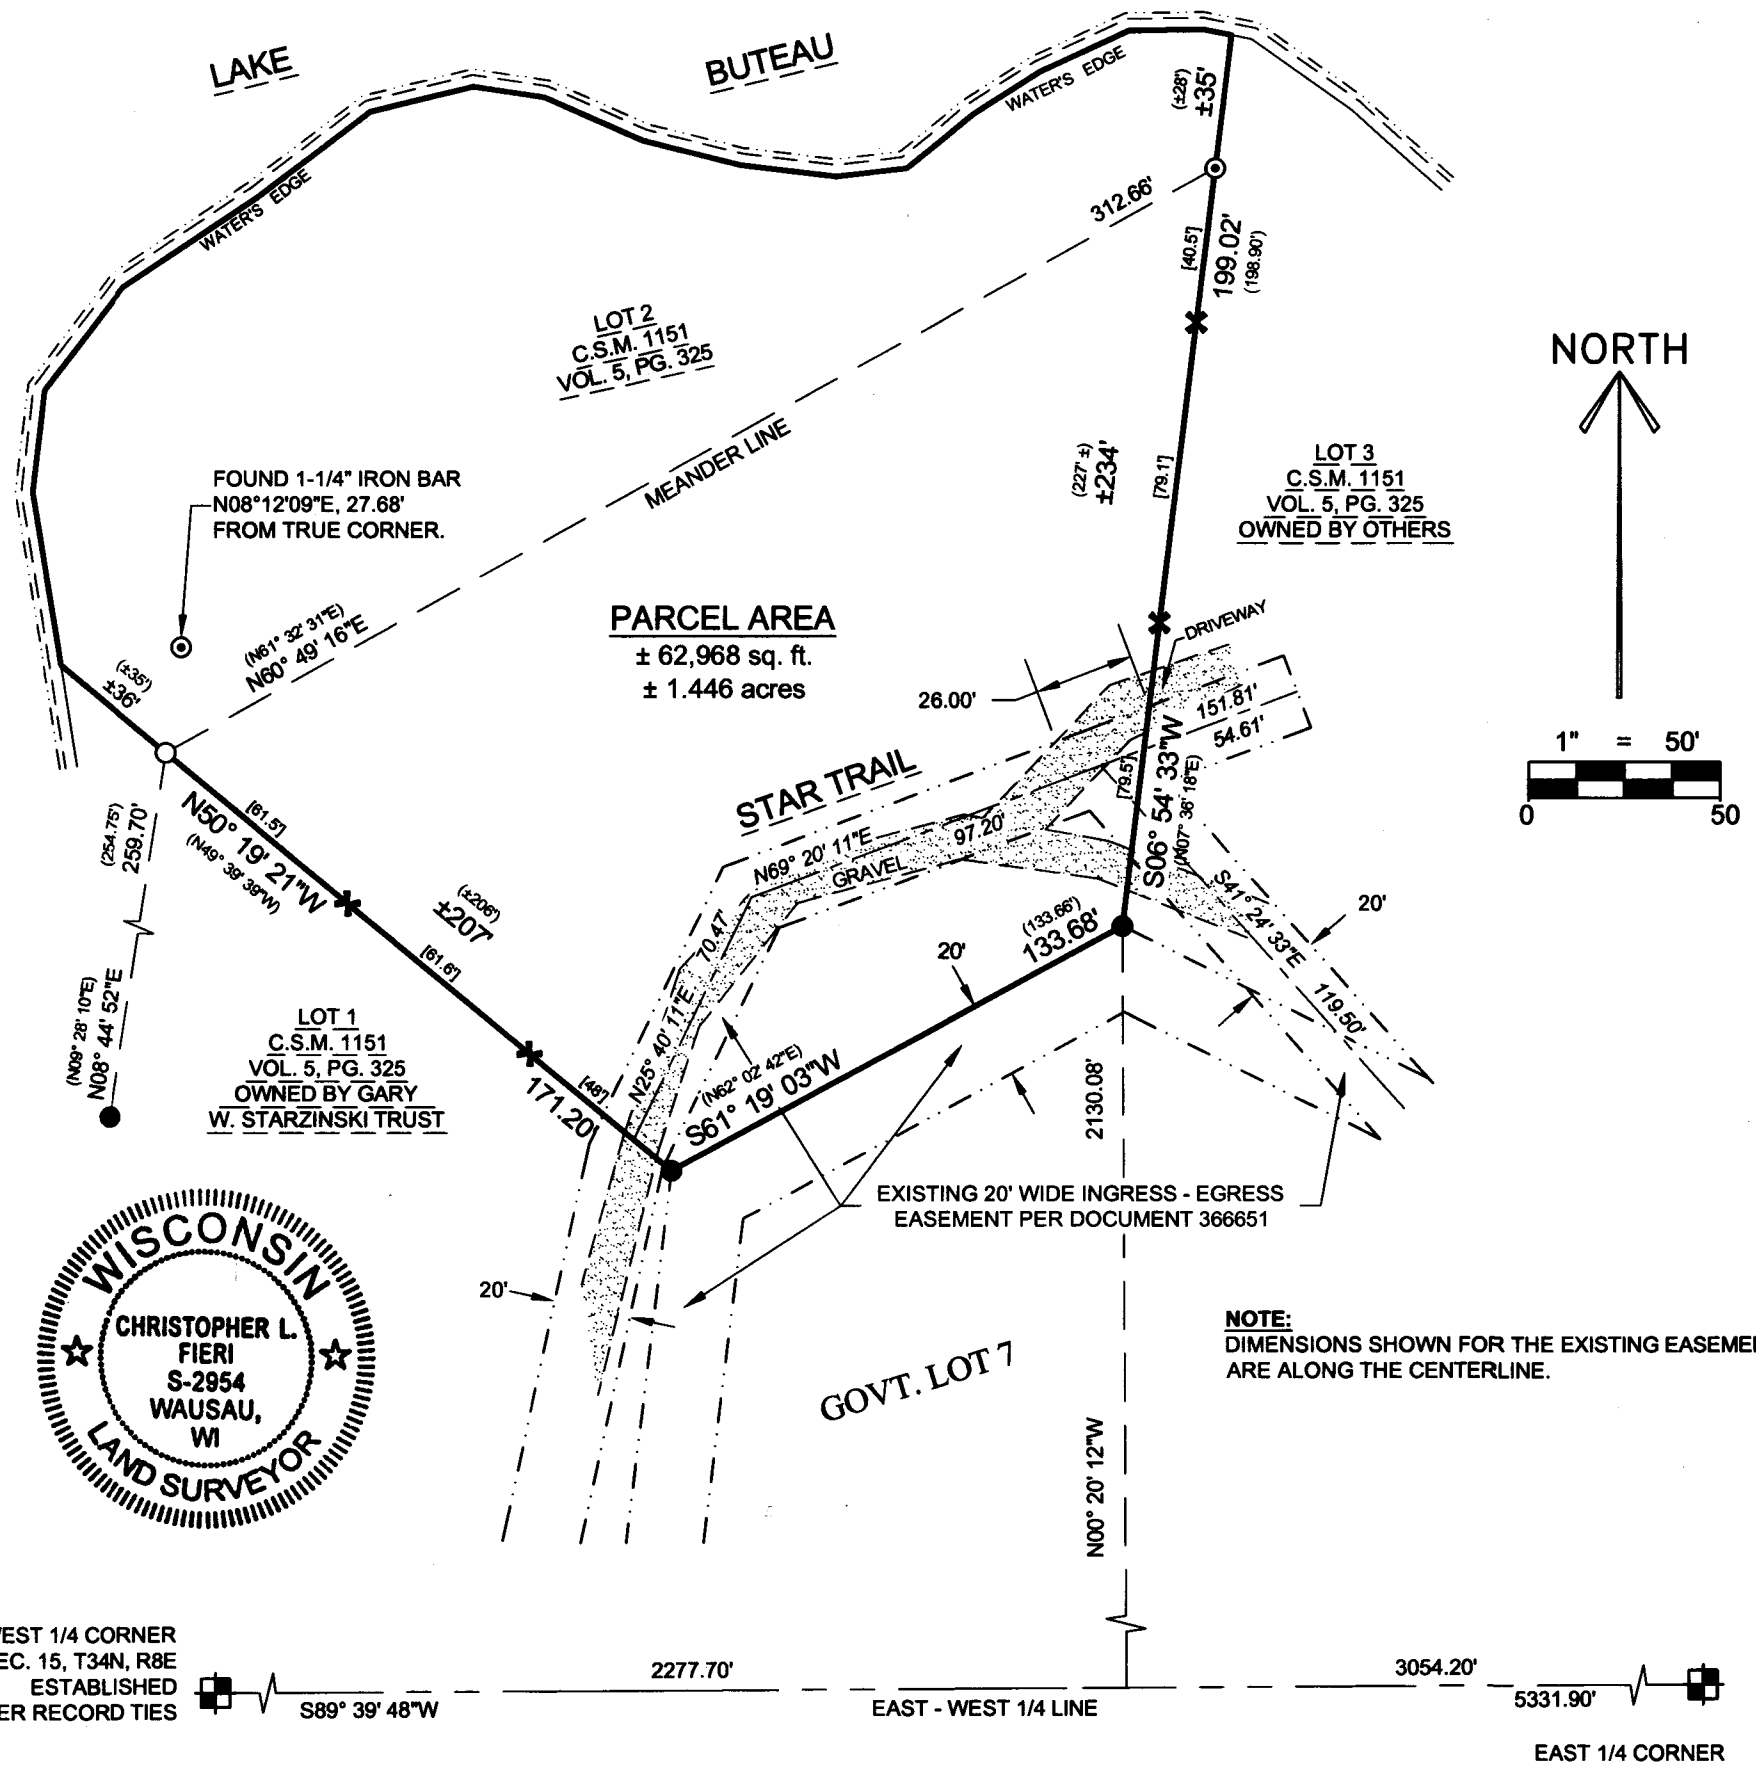

WISCONSIN
CHRISTOPHER L. FIERI
S-2954
WAUSAU, WI
LAND SURVEYOR

NOTE:
DIMENSIONS SHOWN FOR THE EXISTING EASEMENT ARE ALONG THE CENTERLINE.

LEGAL DESCRIPTION
Of Lot 2 of Certified Survey Map Number 1151, as filed in Lincoln County Register of Deeds Office in Volume 5 of Certified Survey Maps on page 325 and recorded as Document Number 366651, located in part of Government Lot 7 of Section 15, Township 34 North, Range 8 East, Town of Harrison, Lincoln County, Wisconsin.

That the above described parcel of land contains 62,968 square feet or 1.446 acres, more or less;

That said parcel is subject to all easements, restrictions and right-of-ways of record including a 20' wide ingress - egress easement per Certified Survey Map Number 1151 as Document Number 366651.

SURVEYOR'S CERTIFICATE:
I, Christopher L. Fieri, Professional Land Surveyor S-2954, do hereby certify to the best of my knowledge and belief, that at the direction of Jackie Leonard, Agent of said lands, I have surveyed and mapped the lands described hereon. I further certify that said survey and map thereof are a correct and accurate representation of the exterior boundaries of said lands and that I have fully complied with the provisions of Wisconsin Administrative Code A-E7 in surveying and mapping said lands.

Dated this 4th day of AUGUST 2026

Christopher L. Fieri

Riverside Land Surveying LLC
Christopher L. Fieri
WI P.L.S. S-2954

RECEIVED BY LINCOLN COUNTY SURVEYOR THIS 11th DAY OF Aug 2026

COUNTY SURVEYOR

LEGEND
○ - SET 1-1/4" O.D. x 24" IRON PIPE WEIGHING 1.68 LBS/LIN. FT.
⊙ - FOUND 1-1/4" REBAR
● - FOUND 1-1/4" O.D. IRON PIPE
✖ - SET WOOD LATH
( ) - RECORDED BEARING/LENGTH
[ ] - DISTANCE BETWEEN FENCE POSTS

BEARINGS ARE BASED ON THE WISCONSIN COUNTY REFERENCE SYSTEM (WISCRS), LINCOLN COUNTY NAD 83 (2011) AND REFERENCED TO THE EAST - WEST 1/4 LINE OF SECTION 15, TOWNSHIP 34 NORTH, RANGE 8 EAST, MEASURED TO BEAR SOUTH 89°39'48" WEST.

SHEET				PROJECT No.
1 OF 1	PLAT OF SURVEY FOR JACKIE LEONARD SECTION 15, TOWNSHIP 34 NORTH, RANGE 8 EAST, TOWN OF HARRISON.	REVISION: SURVEYED BY: CLF DRAWN BY: GMP CHECKED BY: CLF FIELD WORK: JULY 20, 2026 DRAFT DATE: JULY 27, 2026	RIVERSIDE LAND SURVEYING LLC 5310 WILLOW STREET, WESTON, WI 54476 PH 715-241-7500 - FAX 715-355-6894 email - mail@riversidelandsurveying.com	4966

S1013 A