RECEIVED BY LINCOLN COUNTY SURVEYOR THIS 2nd DAY OF Sept 20 26

COUNTY SURVEYOR

PLAT OF SURVEY


FOR

ROBERT EVSICH

THE SOUTH 100 FEET OF LOT 4, BLOCK 6, S. HEINEMAN'S 2nd ADDITION, BEING PART OF THE NORTHEAST 1/4 OF THE NORTHEAST 1/4, SECTION 10, TOWNSHIP 31 NORTH, RANGE 6 EAST, CITY OF MERRILL, LINCOLN COUNTY, WISCONSIN.

LEGEND

- ○ SET 1"x 18" IRON PIPE (1.3" O.D. 1.7LBS./FT.)
- ■ FOUND 3/4" IRON ROD
- ■ FOUND 1 1/4" IRON ROD
- ◉ FOUND 1" NOM. (1.3" O.D.) IRON PIPE
- ● FOUND 1 1/2" NOM. (1.9" O.D.) IRON PIPE
- ◕ FOUND PLSS MONUMENT AS NOTED
- ( ) RECORDED AS

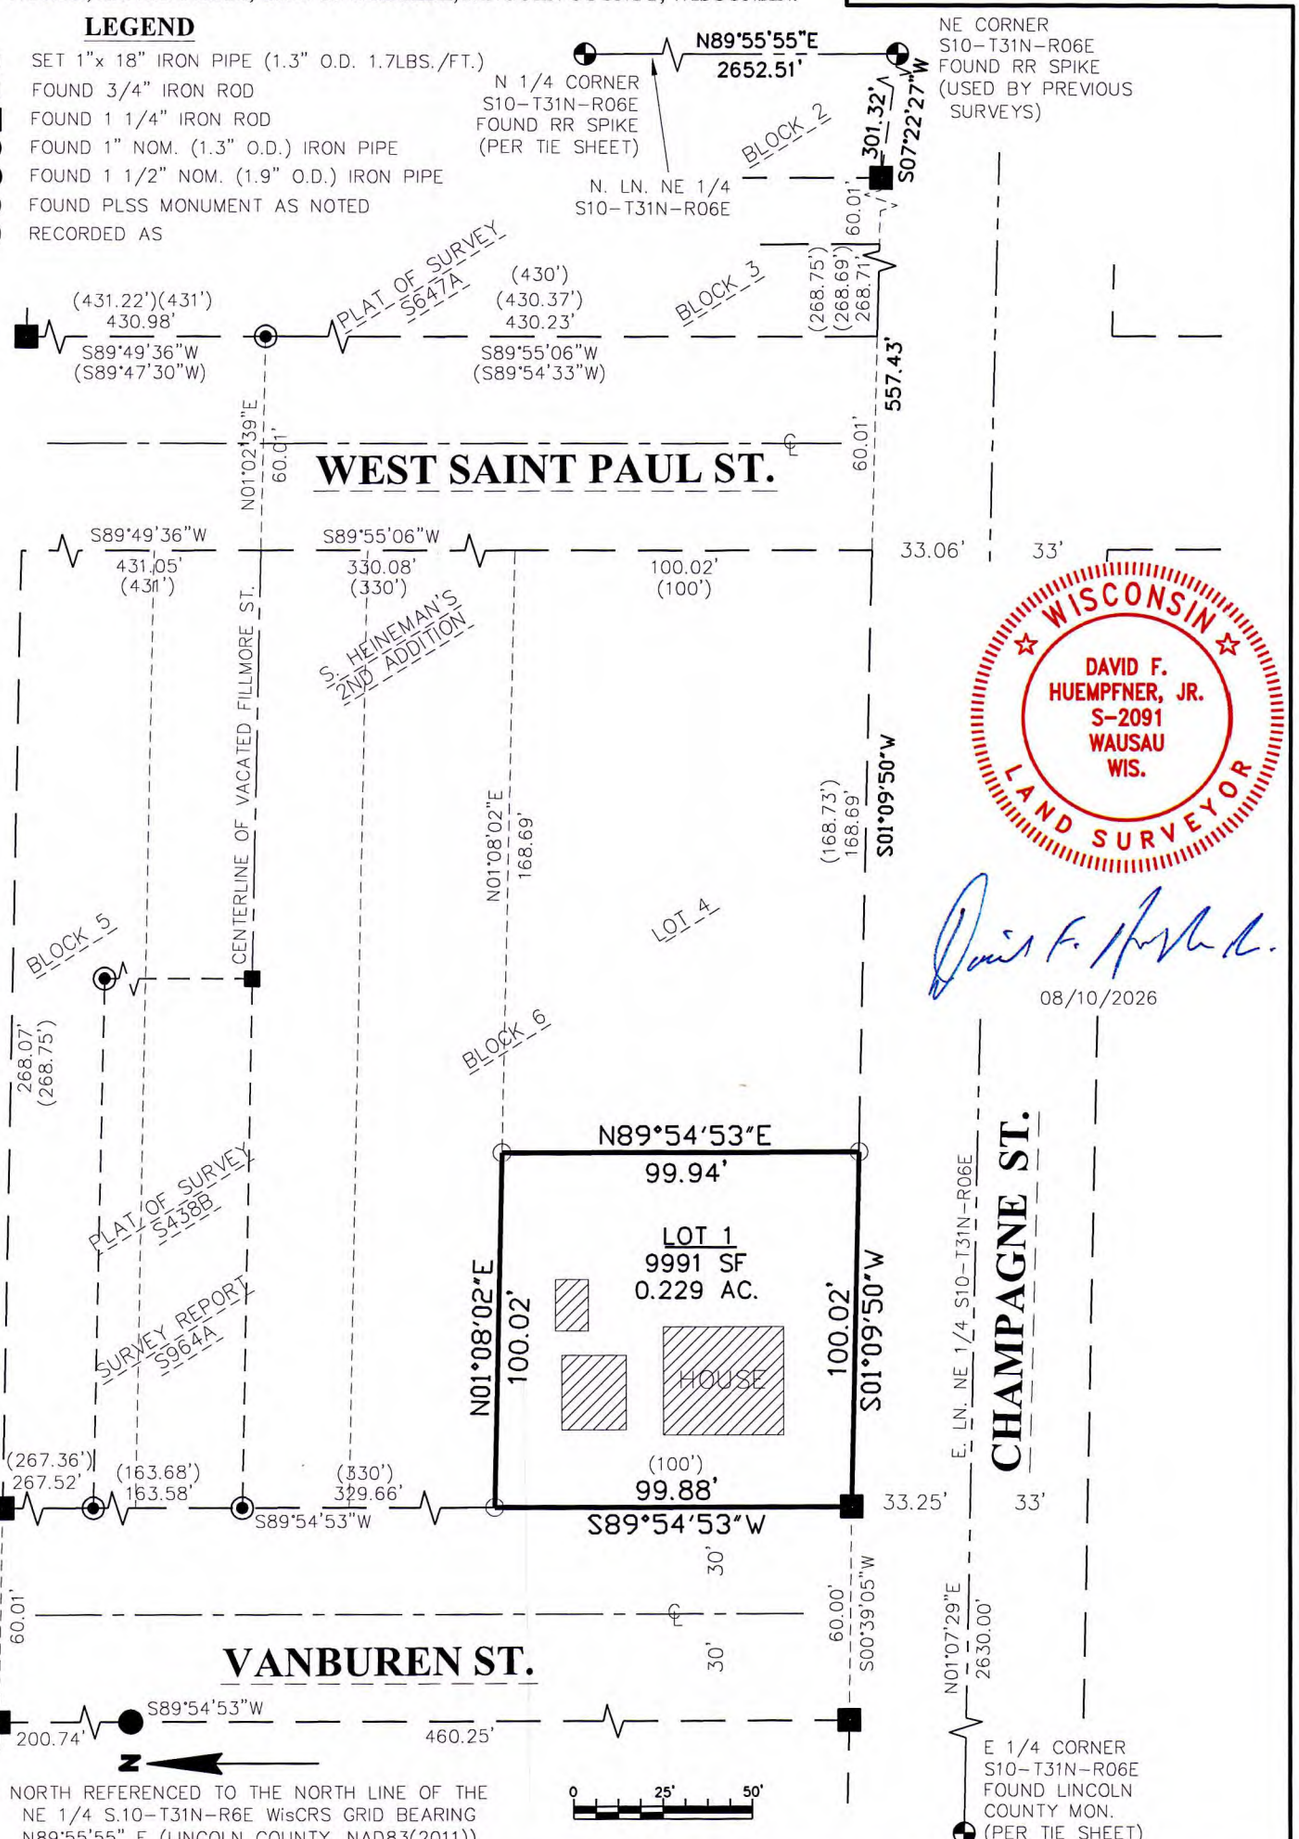

WISCONSIN
DAVID F. HUEMPFNER, JR.
S-2091
WAUSAU
WIS.
LAND SURVEYOR

08/10/2026

BECHER HOPPE
330 N. 4th STREET
WAUSAU, WI 54403•715.845.8000
becherhoppe.com

PROJECT NO.	DRAWN BY	CHECKED BY	DATE
2026.053	JLF	DFH	08/10/2026

FIELD SURVEY COMPLETED: 07/06/2026

PREPARED FOR: ROBERT EVSICH

SHEET 1 OF 2

P:\2026\2026.053 - Evsich - Boundary Survey - C of Merrill\CAD\Survey Raw Data\Survey Points Drawing\26053- Evsich -POS WORKING.dwg, 8/10/2026 9:26:19 AM, 1:1

S1018 A

PLAT OF SURVEY FOR ROBERT EVSICH

I hereby certify:

That I have surveyed and mapped, by order of Robert Evsich, a parcel of land described in Document No. 576279 recorded in the Office of Register of Deeds for Lincoln County, being the South 100 feet of Lot 4, Block 6, S. Heineman's 2nd Addition to Merrill, being part of the Northeast ¼ of the Northeast ¼, Section 10, Township 31 North, Range 6 East, City of Merrill, Lincoln County, Wisconsin, described as follows:

Commencing at the North ¼ corner of said Section 10; thence N89°55'55"E, along the North line of said Northeast ¼, 2652.51 feet to the Northeast corner of said Section 10; thence S07°22'27"W, 301.32 feet to the Southeast corner of Block 2, said S. Heineman's 2nd Addition; thence S01°09'50"W, along the East line of said Blocks 3 and 6, 557.43 feet to the North line of said South 100 feet of Lot 4, the point of beginning;

Thence continuing S01°09'50"W, along said East line of Block 6, 100.02 feet to the South line of said Block 6; thence S89°54'53"W, along said South line, 99.88 feet to the West line of said Lot 4; thence N01°08'02"E, along said West line, 100.02 feet to said North line of the South 100 feet of Lot 4; thence N89°54'53"E, along said North line, 99.94 feet to said East line of Block 6, the point of beginning, subject to easements, restrictions, and roadways of record, said parcel containing approximately 9,991 square feet.

That this survey complies with Chapter A-E 7 of the Wisconsin Administrative Code and is correct to the best of my knowledge and belief.

Becher Hoppe Associates, Inc.
330 N. 4th Street
Wausau, WI 54403
David F. Huempfner, Jr.
P.L.S. S-2091
08/10/2026

WISCONSIN
DAVID F. HUEMPFNER, JR. S-2091 WAUSAU WIS.
LAND SURVEYOR

RECEIVED BY LINCOLN COUNTY SURVEYOR THIS 2nd DAY OF Sept 2024

COUNTY SURVEYOR

BECHER HOPPE
330 N. 4th STREET
WAUSAU, WI 54403 • 715.845.8000
becherhoppe.com

PROJECT NO.	DRAWN BY	CHECKED BY	DATE
2026.030	JLF	DFH	08/10/2026

FIELD SURVEY COMPLETED: 07/06/2026

PREPARED FOR: ROBERT EVSICH

P:\2026\2026.053 - Evsich - Boundary Survey - C of Merrill\CAD\Survey Raw Data\Survey Points Drawing\26053- Evsich -POS WORKING.dwg, 8/10/2026 3:08:53 PM, 1:1

S1018B