RECEIVED BY LINCOLN COUNTY SURVEYOR THIS 2nd DAY OF Sept 20 26

COUNTY SURVEYOR

PLAT OF SURVEY


FOR

ROBERT EVSICH

THE SOUTH 100 FEET OF LOT 4, BLOCK 6, S. HEINEMAN'S 2nd ADDITION, BEING PART OF THE NORTHEAST 1/4 OF THE NORTHEAST 1/4, SECTION 10, TOWNSHIP 31 NORTH, RANGE 6 EAST, CITY OF MERRILL, LINCOLN COUNTY, WISCONSIN.

LEGEND

- ○ SET 1"x 18" IRON PIPE (1.3" O.D. 1.7LBS./FT.)
- ■ FOUND 3/4" IRON ROD
- ■ FOUND 1 1/4" IRON ROD
- ◉ FOUND 1" NOM. (1.3" O.D.) IRON PIPE
- ● FOUND 1 1/2" NOM. (1.9" O.D.) IRON PIPE
- ◕ FOUND PLSS MONUMENT AS NOTED
- ( ) RECORDED AS

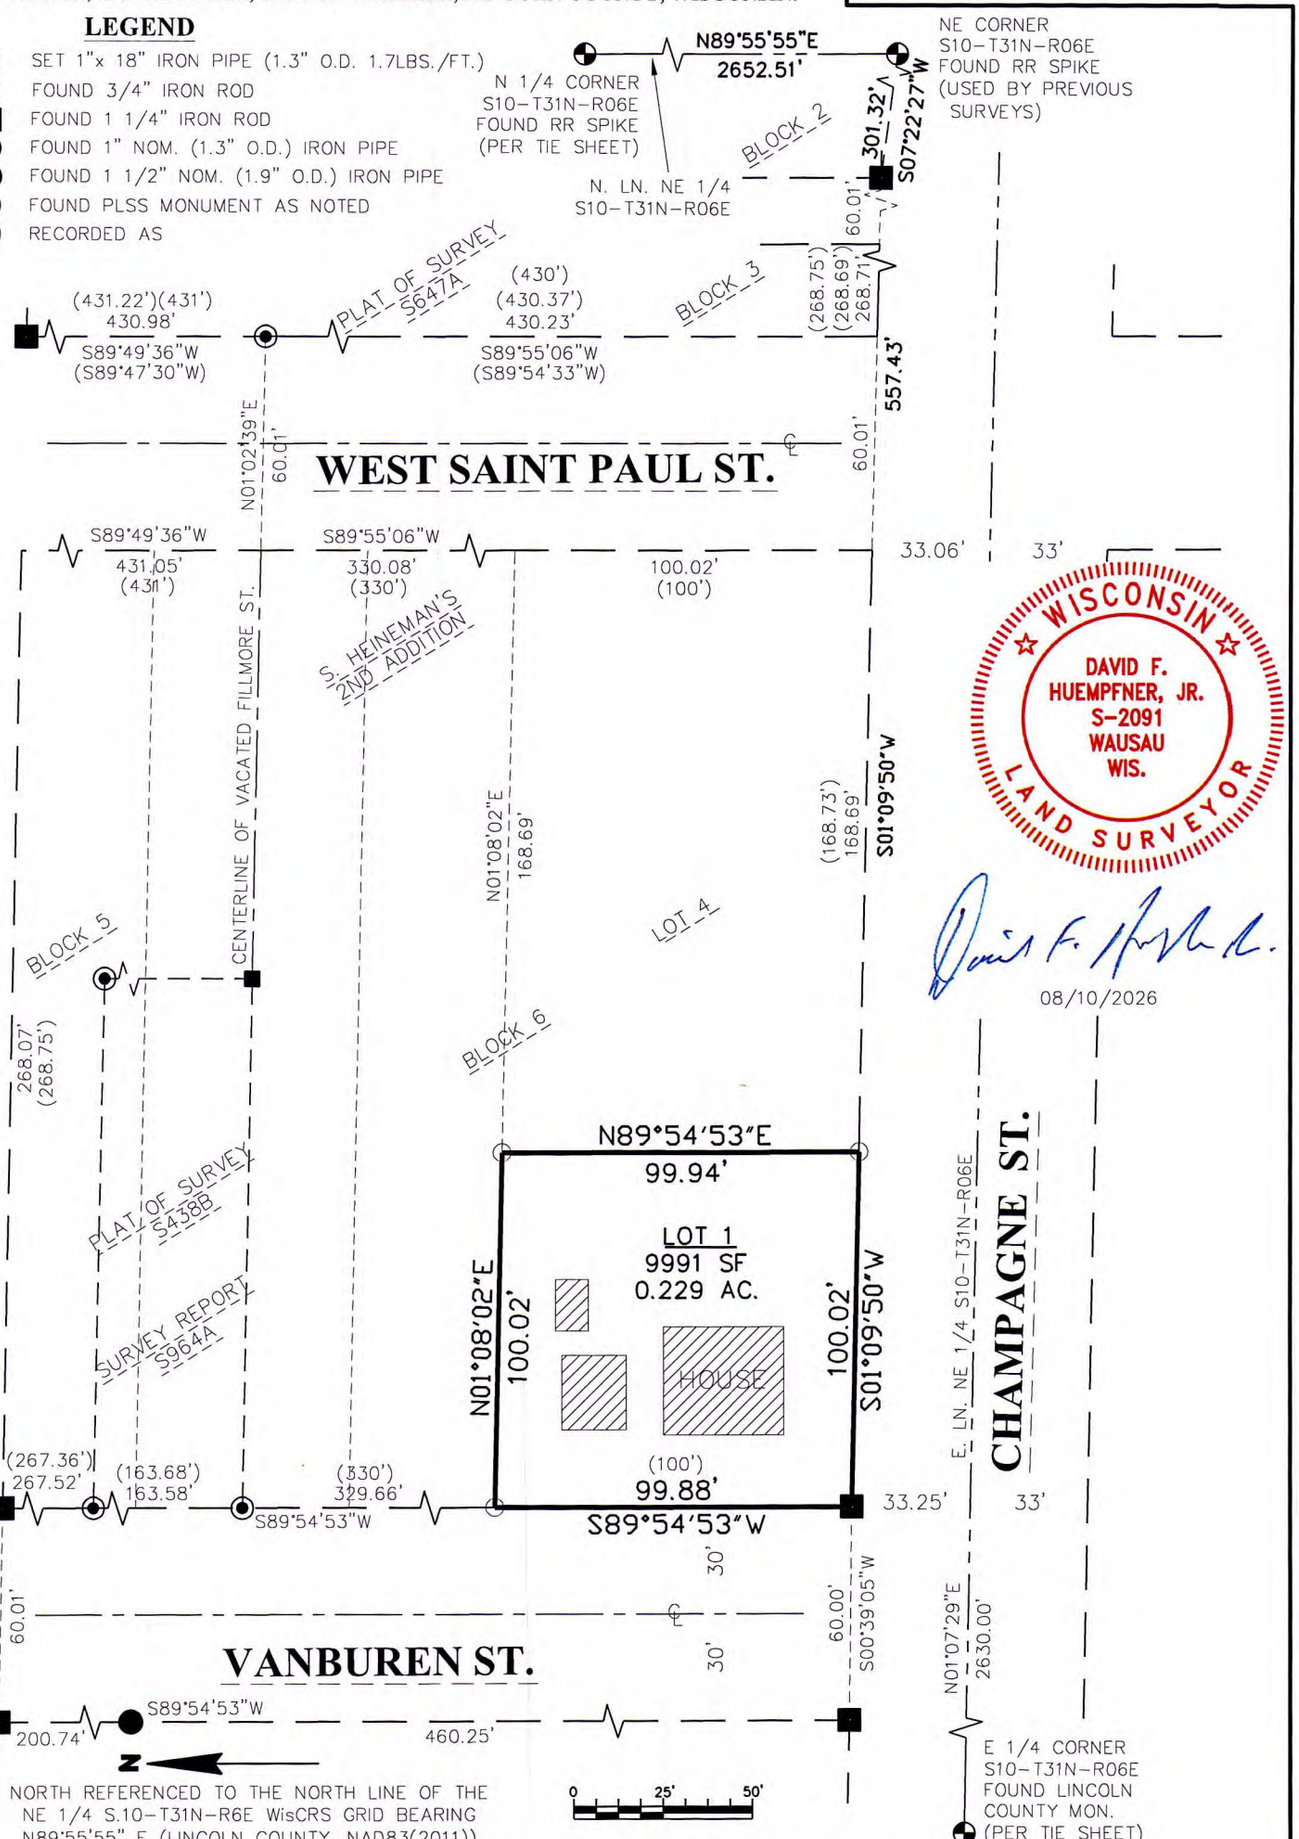

WISCONSIN
DAVID F. HUEMPFNER, JR.
S-2091
WAUSAU
WIS.
LAND SURVEYOR

08/10/2026

BECHER HOPPE
330 N. 4th STREET
WAUSAU, WI 54403•715.845.8000
becherhoppe.com

PROJECT NO.	DRAWN BY	CHECKED BY	DATE
2026.053	JLF	DFH	08/10/2026

FIELD SURVEY COMPLETED: 07/06/2026

PREPARED FOR: ROBERT EVSICH

SHEET 1 OF 2

P:\2026\2026.053 - Evsich - Boundary Survey - C of Merrill\CAD\Survey Raw Data\Survey Points Drawing\26053- Evsich -POS WORKING.dwg, 8/10/2026 9:26:19 AM, 1:1

S1018 A