LEGEND

- ⊗ 2 1/2" o. d. iron pipe found in place.
- ○ 2" o. d. iron pipe found in place.
- ⊙ 2 1/2" o. d. iron pipe set this survey.
- ⊙ 1 3/8" o. d. iron pipe set this survey.
- ( ) Indicates bearing or distance per Plat of Park Shores.

RECEIVED BY LINCOLN COUNTY SURVEYOR THIS 21st DAY OF September 20 26

[signature]

COUNTY SURVEYOR

LOT 7
PARK SHORES
being in
SECTIONS 29 & 30
T. 35 N., R. 7 E.
Town of King
Lincoln County, Wis.

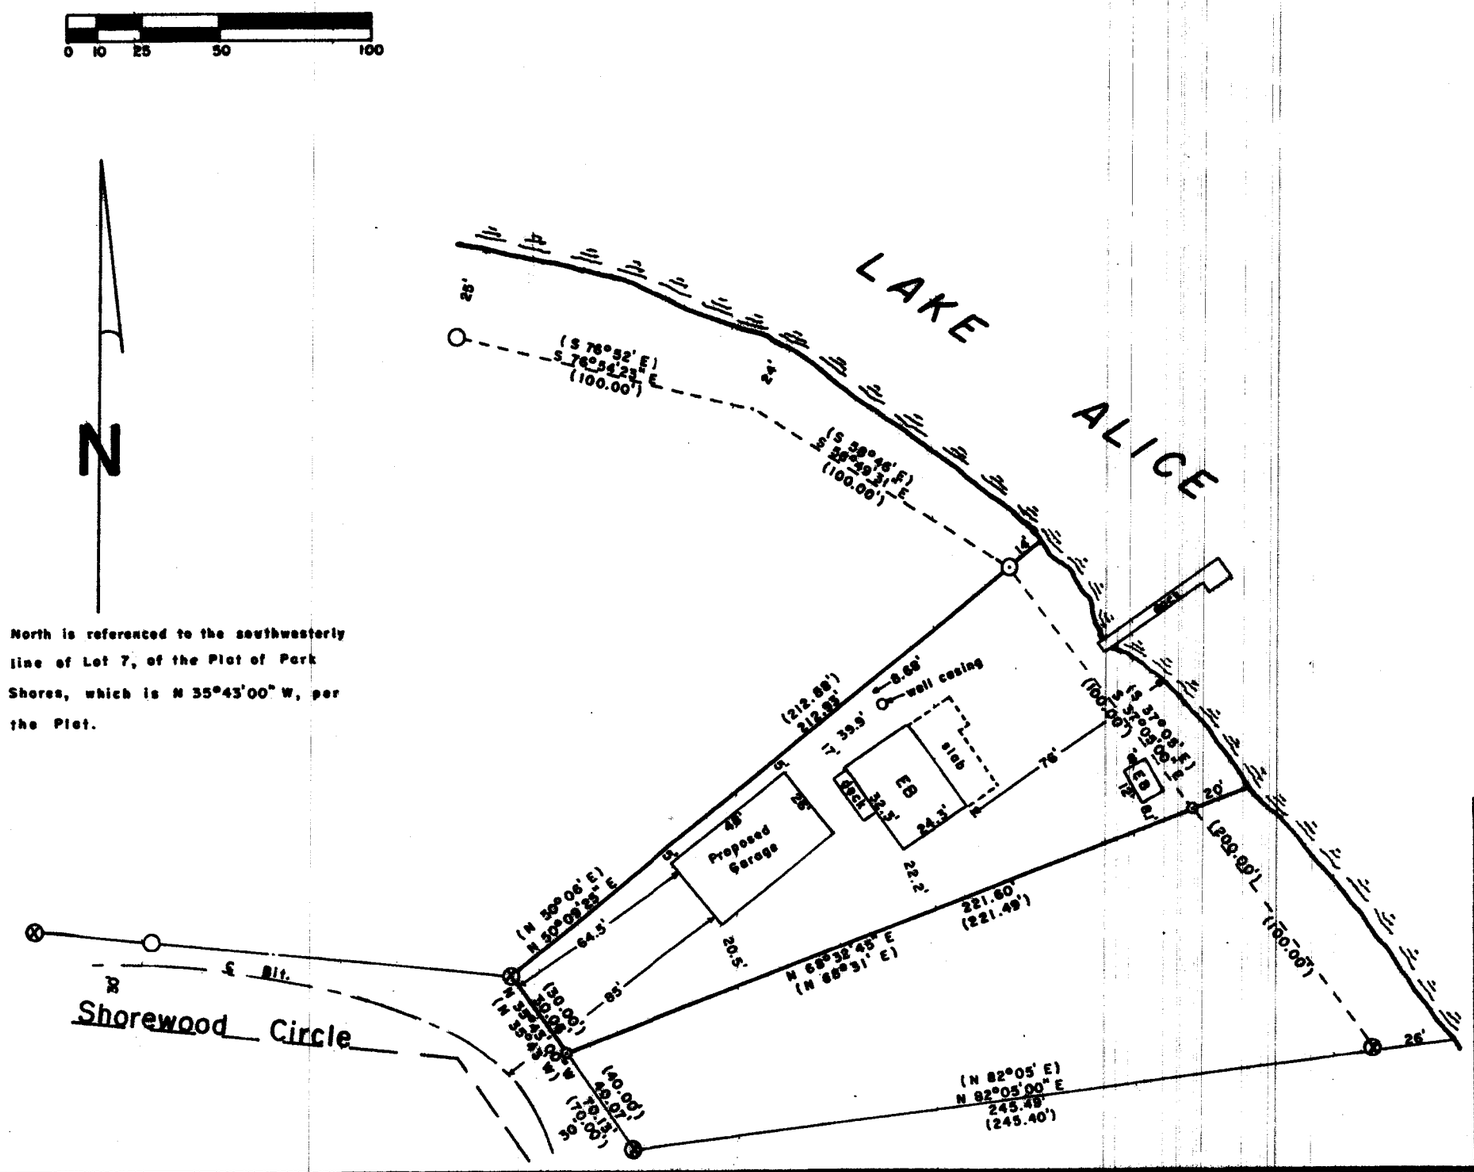

North is referenced to the southwesterly line of Lot 7, of the Plat of Park Shores, which is N 35°43'00" W, per the Plat.

I, Lester J. Schmit, Professional Land Surveyor S-1192 hereby certify that I have surveyed the property shown hereon; that this map is a true and accurate representation thereof; that said survey was performed by order of Dennis R. Tipsword; and that I have complied with applicable requirements of s. A-E 7 of the Wisconsin Administrative Code.

Note: Descriptions, if any, conforming to this survey have been provided on separate sheets.

Lester J. Schmit

Lester J. Schmit P.L.S. S-1192
Professional Land Surveyor
Dated this 18th day of September 2026

S1019B

TIMBERLAND SURVEYORS TOMAHAWK WIS.

WISCONSIN LESTER J. SCHMIT 1192 TOMAHAWK, WI LAND SURVEYOR

SURVEY FOR
DENNIS TIPSWORD
1520 GROVE LANE
METAMORA, IL. 61548

DATE 18 SEP 26	DWN. BY L.J.S.	SCALE 1" = 50'
REVISED	BY	DWG. NO. 1602
REVISED	BY	