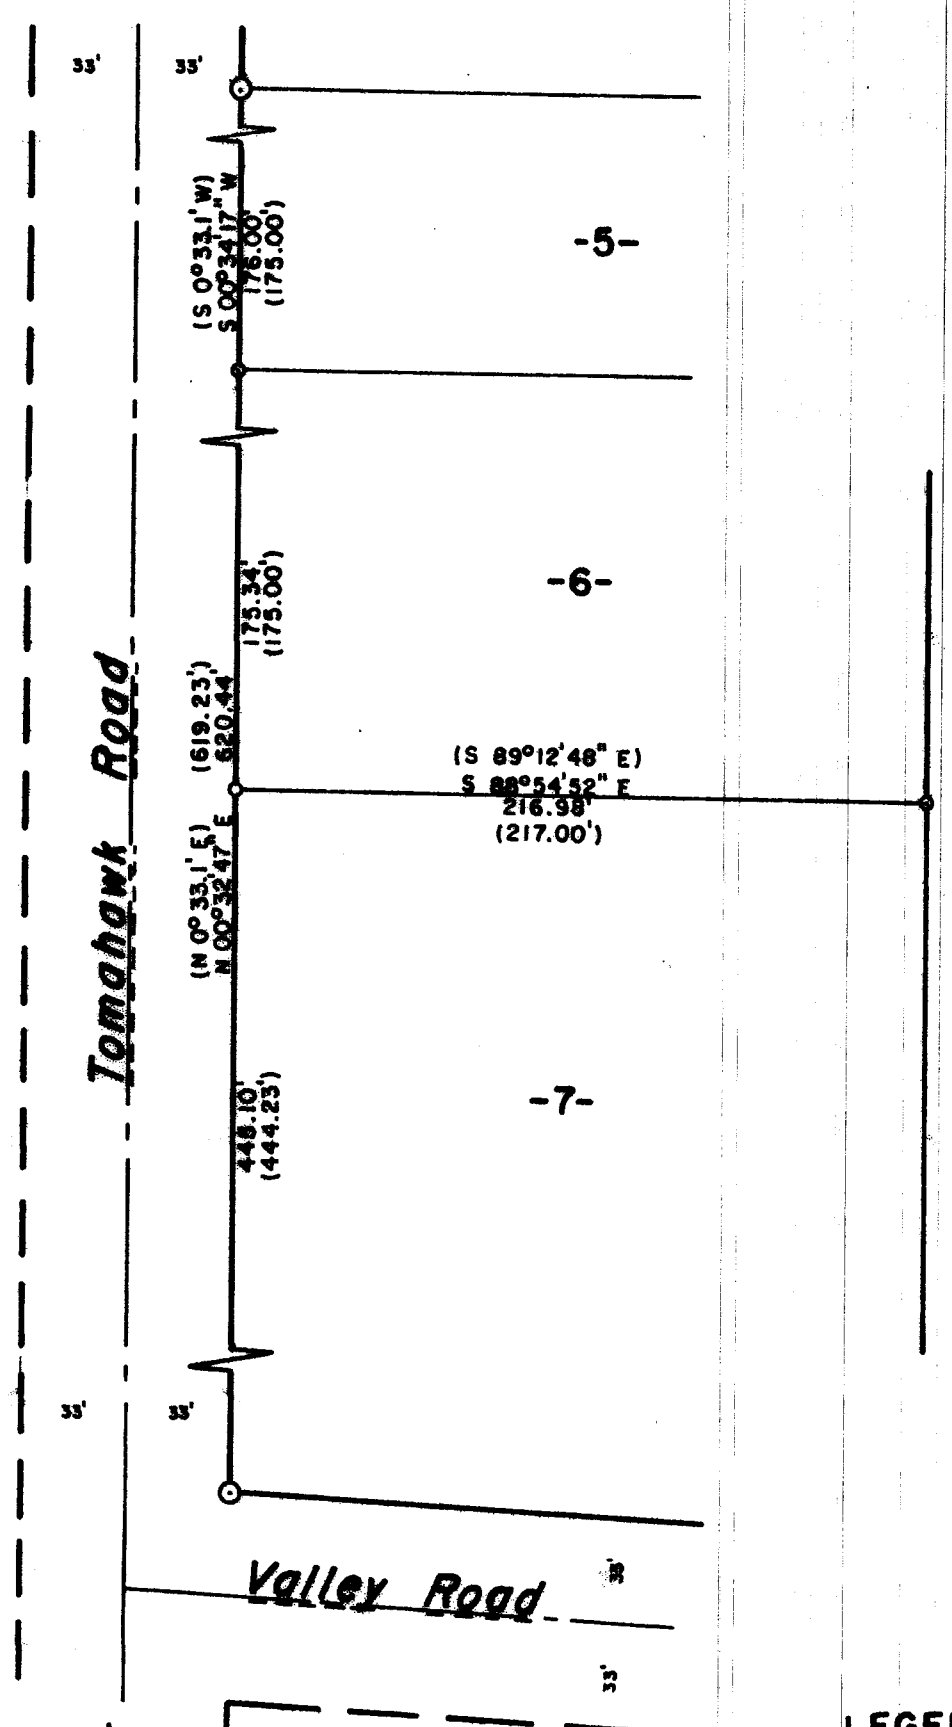


North is referenced to the north line of the Northwest 1/4, Section 12, which is N 89°12'48" W, per the Plat of North Shore Acres.

Part of

LOTS 6 & 7
NORTH SHORE ACRES

being part of the

NE 1/4, of the NW 1/4

and the

SE 1/4, of the NW 1/4

SECTION 12

T. 34 N., R. 5 E.

Town of Tomahawk

Lincoln County, Wis.

I, Lester J. Schmit, Professional Land Surveyor S-1192 hereby certify that I have surveyed the property shown hereon; that said survey is a true and accurate representation thereof; that this survey was performed by order of InterCon; and that I have complied with applicable requirements of s. A-E 7 of the Wisconsin Administrative Code.

Note: Descriptions conforming to this survey, if any, have been provided on separate sheets.

Lester J Schmit

Lester J. Schmit P.L.S. S-1192

Professional Land Surveyor

Dated this 19th day of April 2026

RECEIVED BY LINCOLN COUNTY SURVEYOR THIS 21st DAY OF September 2026

COUNTY SURVEYOR

LEGEND

- ⊙ 2" o. d. iron pipe found in place.
- ◎ 1 3/8" o. d. iron pipe found in place.
- ( ) Indicates bearing or distance of record.
- ○ 1 3/8" o. d. iron pipe set this survey.

TIMBERLAND SURVEYORS TOMAHAWK WIS.

WISCONSIN LESTER J. SCHMIT 1192 TOMAHAWK, WI LAND SURVEYOR

SURVEY FOR

Inter Con

5512 State Road 19 & 113

Waunakee, Wis. 53597

DATE 19 APR 26	DWN. BY L.J.S.	SCALE 1" = 60'
REVISED	BY	DWG. NO. 1597
REVISED	BY	

S1020A