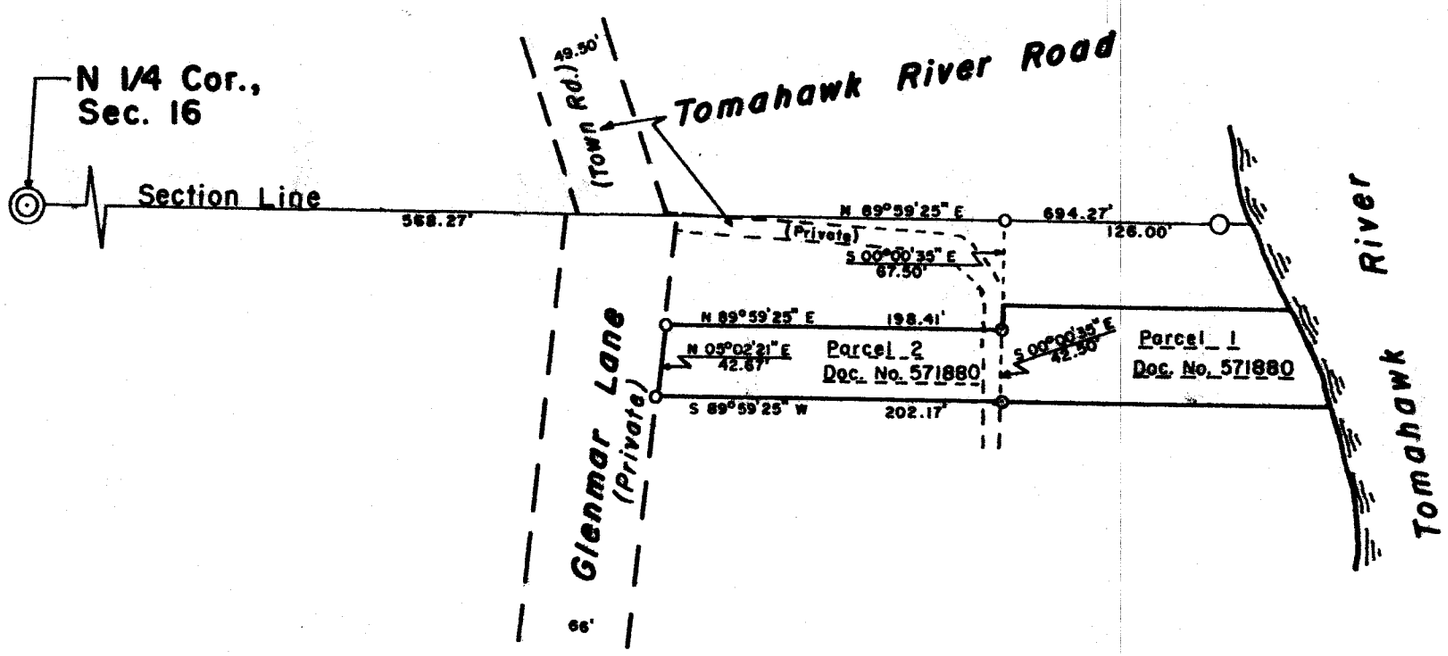



Part of

GOV'T. LOT 1

SECTION 16

T. 35 N., R. 6 E.

Town of Bradley

Lincoln County, Wis.

S1021B

RECEIVED BY LINCOLN COUNTY SURVEYOR THIS 23rd DAY OF September 2026

COUNTY SURVEYOR

I, Lester J. Schmit, Professional Land Surveyor S-1192 hereby certify that I have surveyed the property shown hereon; that said survey is a true and accurate representation thereof; that this survey was performed by order of Brian Letarski; and that I have complied with applicable requirements of s. A-E 7 of the Wisconsin Administrative Code.

Note: Descriptions, if any, conforming to this survey have been provided on separate sheets.

Lester J. Schmit P.L.S. S-1192

Professional Land Surveyor

Dated this 14th day of July 2026

N

North is referenced to the north line of the Northeast 1/4, Section 16, which is N 89°59'25" E, per solar observation.

0 25 50 100 200

## LEGEND

- ◎ Berntsen monument found in place.
- o 1 3/8" o. d. iron pipe found in place.
- O 2 1/2" o. d. iron pipe found in place.
- ⊙ 1 3/8" o. d. iron pipe set this survey.

**TIMBERLAND SURVEYORS** TOMAHAWK WIS.

WISCONSIN LESTER J. SCHMIT 1192 TOMAHAWK, WI LAND SURVEYOR

SURVEY FOR

BRIAN LETARSKI

N 11276 TOMAHAWK RV. RD.

TOMAHAWK, WIS.

| | | | |
|---|---|---|---|
| DATE 14 JUL 26 | DWN. BY L.J.S. | SCALE 1" = 100' | |
| REVISED | BY | | DWG. NO. |
| REVISED | BY | | 1599 |