
PLAT OF SURVEY

FOR

KRISTIN KNIGHT

PART OF THE SOUTHEAST 1/4 OF THE NORTHWEST 1/4, AND THE SOUTHWEST ¼ OF THE NORTHWEST ¼ SECTION 33, TOWNSHIP 33 NORTH, RANGE 6 EAST, BEING PART OF THE PLAT OF ROCK FALLS, TOWN OF ROCK FALLS, LINCOLN COUNTY, WISCONSIN.

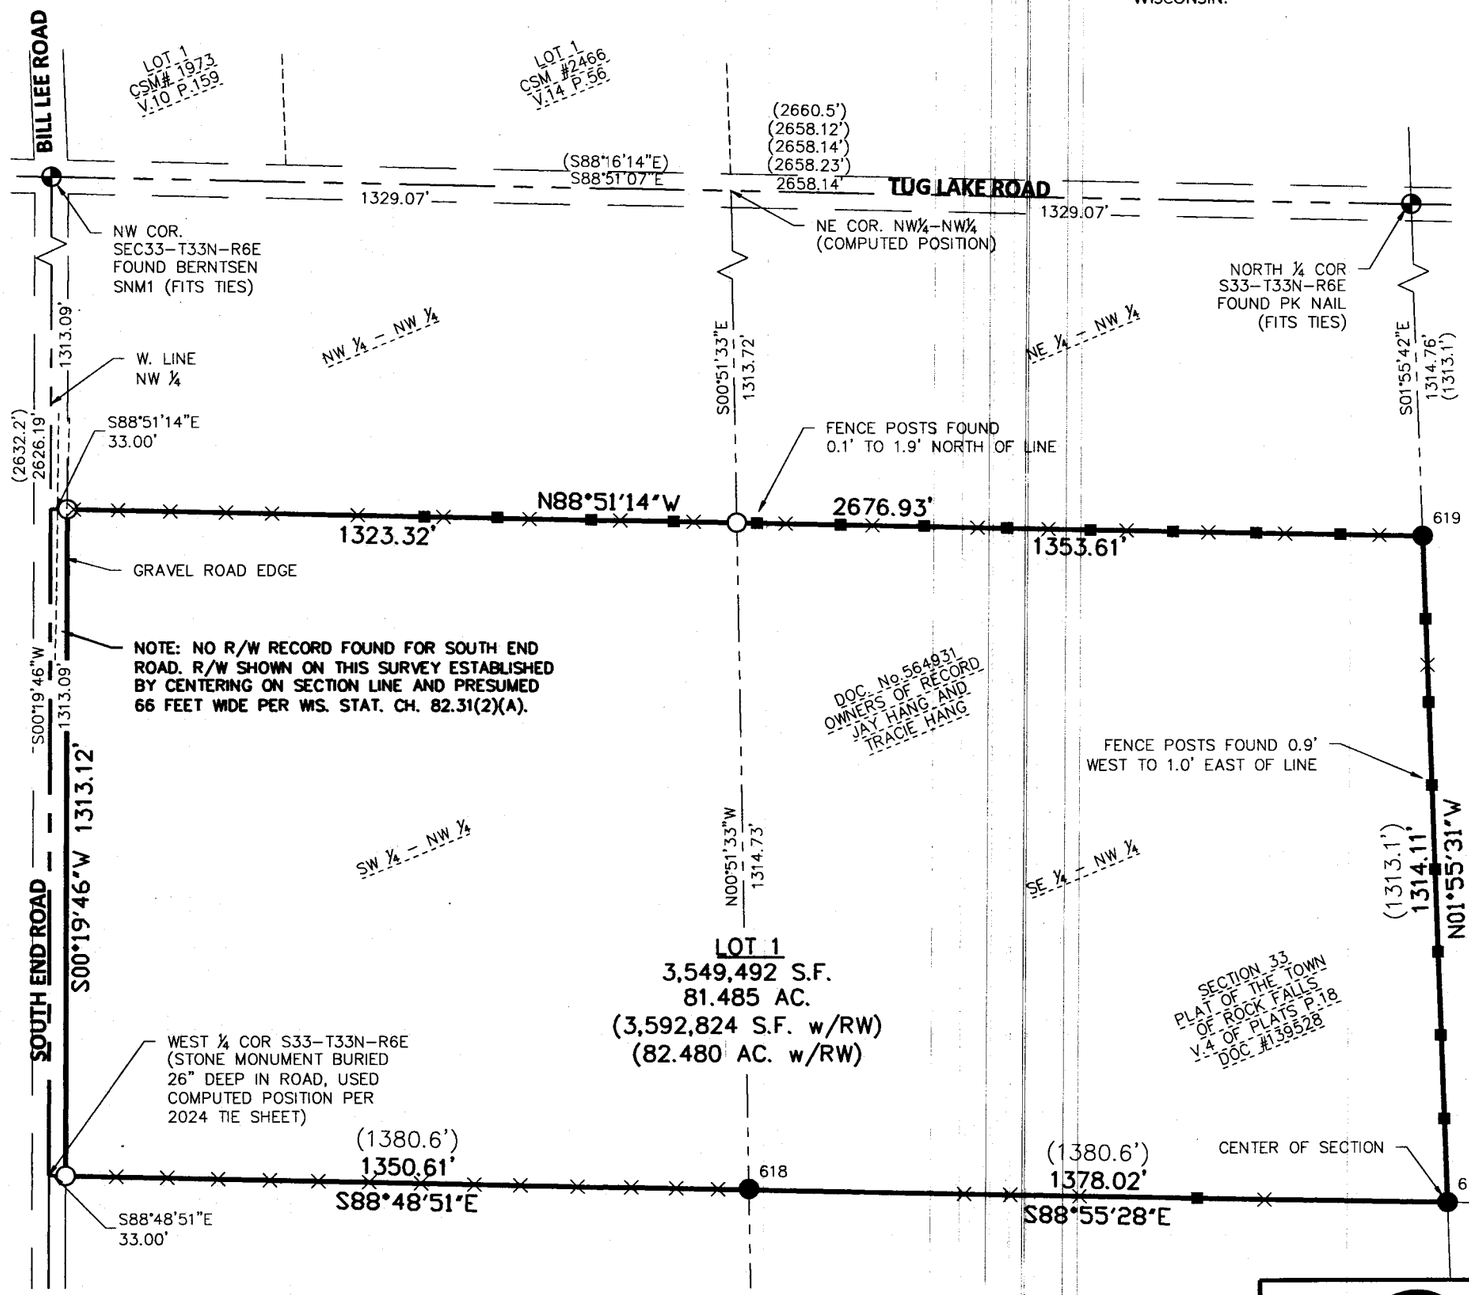

LEGEND

- ○ SET 1"x18" IRON PIPE (1.3" O.D., 1.7 LBS/FT)
- ● FOUND MONUMENT (SEE TABLE)
- ◔ FOUND PLSS MONUMENT (AS NOTED)
- × SET LATH
- ■ EXISTING STEEL FENCE POST
- ( ) RECORDED AS

N

0 150' 300'

NORTH REFERENCED TO THE WEST LINE OF THE NW 1/4 SEC. 33-T33N-R6E WISCRS GRID BEARING S00°19'46"W LINCOLN COUNTY, NAD83(2011)

I hereby certify:

That I have surveyed and mapped, by order of Kristin Knight, a parcel of land described in Document No. 564931 recorded in the Office of Register of Deeds for Lincoln County, being the Southeast ¼ of the Northwest ¼, and the Southwest ¼ of the Northwest ¼ Section 33, Township 33 North, Range 6 East, being part of the Plat of Rock Falls, Town of Rock Falls, Lincoln County, Wisconsin, described as follows:

Commencing at the Northwest corner of said Section 33; thence S00°19'46"W, along the West line of said Northwest ¼, 2626.19 feet to the West ¼ corner of said Section 33; thence S88°48'51"E, along the South line of said Northwest ¼, 33.00 feet to the East right-of-way of South End Road, the point of beginning;

Thence continuing S88°48'51"E, along the South line of said Southwest ¼ of the Northwest ¼, 1350.61 feet to the Southeast corner of said Southwest ¼ of the Northwest ¼; thence S88°55'28"E, along the South line of said Southeast ¼ of the Northwest ¼, 1378.02 feet to the Southeast corner of said Southeast ¼ of the Northwest ¼; thence N01°55'31"W, along the East line of said Southeast ¼ of the Northwest ¼, 1314.11 feet to the Northeast corner of said Southeast ¼ of the Northwest ¼; thence N88°51'14"W, along the North line of said Southeast ¼ of the Northwest ¼, 1353.61 feet to the Northeast corner of said Southwest ¼ of the Northwest ¼; thence continuing N88°51'14"W, along the North line of said Southwest ¼ of the Northwest ¼, 1323.32 feet to said East right-of-way of South End Road; thence S00°19'46"W, along said East right-of-way, 1313.12 feet to said South line of the Southwest ¼ of the Northwest ¼,
the point of beginning, subject to easements, restrictions, and roadways of record, said parcel containing 81.485 acres.

That this survey complies with Chapter A-E 7 of the Wisconsin Administrative Code and is correct to the best of my knowledge and belief.

Becher Hoppe Associates, Inc.
330 N. 4th Street
Wausau, WI 54403
David F. Huempfner, Jr.
P.L.S S-2091
10/16/2026

WISCONSIN
DAVID F. HUEMPFNER, JR. S-2091 WAUSAU WIS.
LAND SURVEYOR

Filed with the Lincoln County Surveyor's Office on 10/16/2026

FOUND MONUMENT TABLE		
NOTE: FOUND MONUMENTS ARE BELIEVED TO BE CORNERS SET BY FRANCIS FOX IN 1940-1941 PER FIELD NOTES FROM PLAT OF THE TOWN OF ROCK		
NUMBER	TYPE	SIZE
618	IRON PIPE	1" ID/ 1.3" OD
619	IRON PIPE	1" ID/ 1.3" OD
620	GRANITE STONE w/"X"	6"x6"

RECEIVED BY LINCOLN COUNTY SURVEYOR THIS 16th DAY OF October 20 26

COUNTY SURVEYOR

S1024A

BECHER HOPPE
330 N. 4th STREET
WAUSAU, WI 54403•715.845.8000
becherhoppe.com

PROJECT NO.	DRAWN BY	CHECKED BY	DATE
2026.071	CJS	DFH	10/16/2026

FIELD SURVEY COMPLETED: 10/06/2026

PREPARED FOR: KRISTIN KNIGHT

SHEET 1 OF 1