MINK CAPITAL SURVEYING, INC.

Medford, Wisconsin

38.

SURVEYING SERVICES
Subdivisions
Certified Surveys
Property Surveys
Topographic Mapping
Route Locations
Plot Plans

A SURVEY OF LOT 8, BLOCK 13,
J.M. SMITH'S ADDITION TO WEST
MERRILL, LINCOLN COUNTY, WIS.
Sec 11-31-6

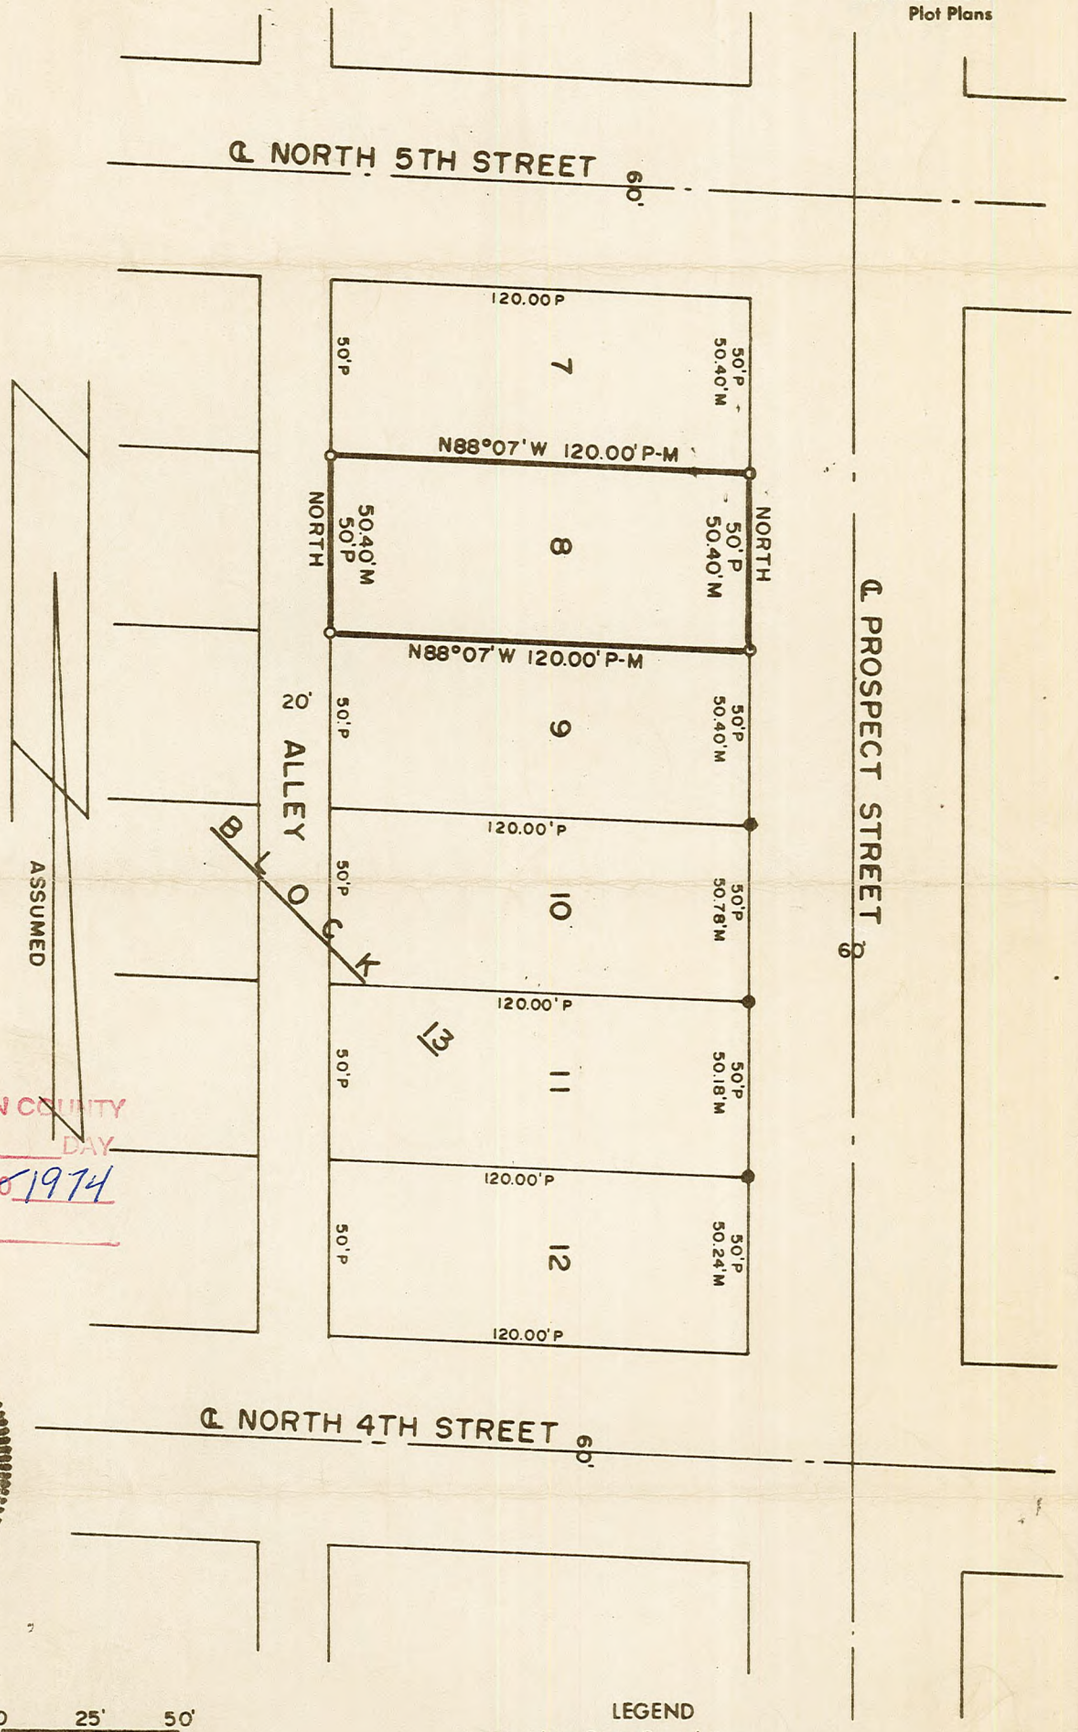

RECEIVED BY LINCOLN COUNTY
SURVEYOR THIS _____ DAY
OF _____ 20 1974

_____
COUNTY SURVEYOR

WISCONSIN
CHARLES
OFFERMAN
S-926
MEDFORD,
WIS.
LAND SURV

Scale of Map: 1 inch — 50'

0 25' 50'

LEGEND
- Iron Pipes Found
- 1" x 24" Iron Pipes Set, 1.13 lb./ft.
- Stone Mon. Found P=PLATTED DISTANCE
- Iron Pins Set M=MEASURED DISTANCE
- 2" x 30" Iron Pipes Set, 3.65 lb./ft.

STATE OF WISCONSIN } ss
COUNTY OF TAYLOR }

I, CHARLES OFFERMAN, Land Surveyor of the State of Wisconsin, do hereby certify that on OCTOBER 29, 1973, I surveyed the above described property according to official records and that the accompanying map is a true and correct representation of the exterior boundaries of the land surveyed, that all buildings and improvements lie wholly within the boundary lines, and that no encroachments by adjacent property owners appear from said survey except as indicated.

Charles Offerman
Registered Land Surveyor S-926 WIS.

S886A

11-31-6E ELNA HANNING