LINCOLN COUNTY
PLAT OF SURVEY

PART OF THE

S 1/2 of SEC. 10, &
PART of the N 1/2 of SEC. 15,
T32N, R5E, TOWN of HARDING,
LINCOLN COUNTY, WISCONSIN

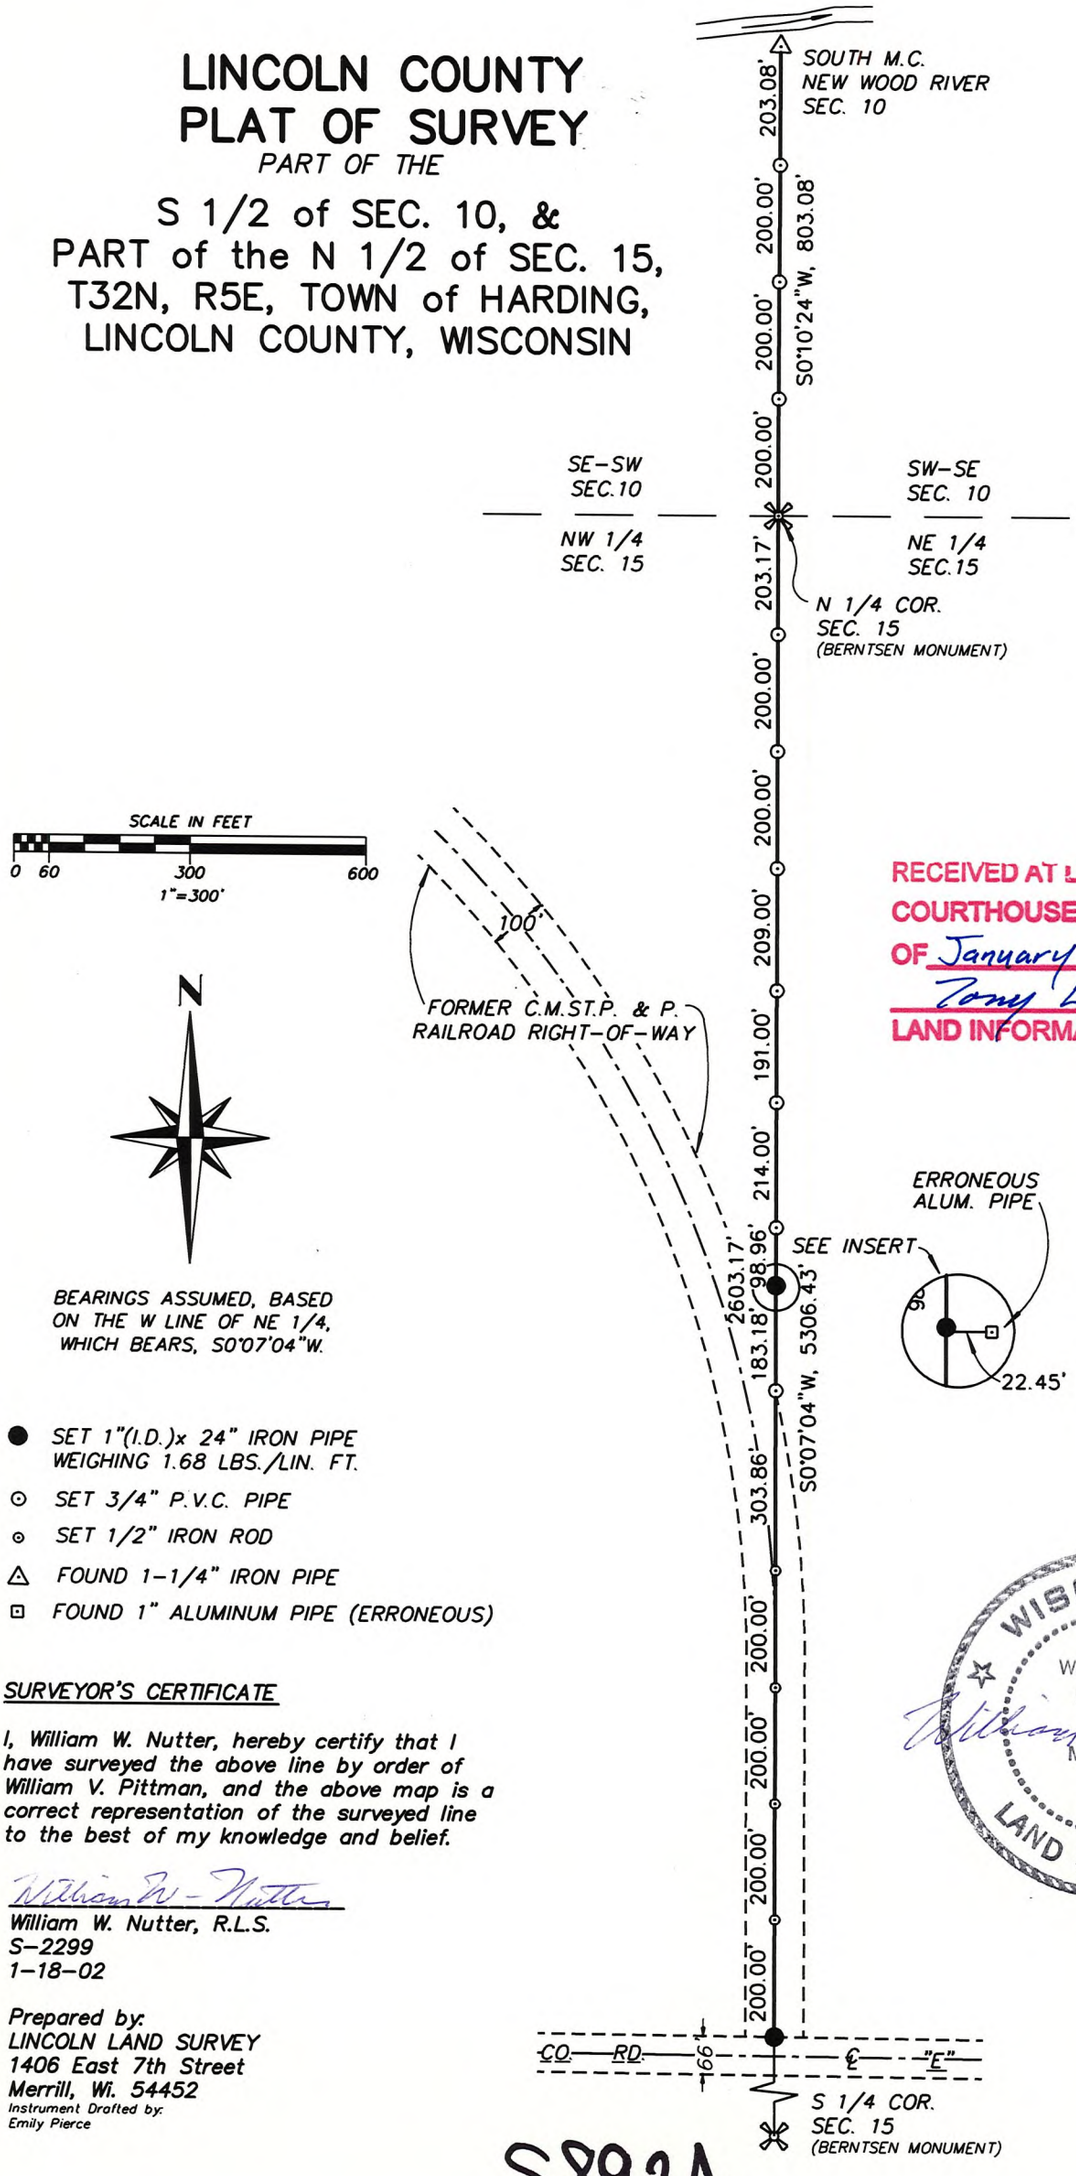

RECEIVED AT LINCOLN COUNTY
COURTHOUSE THIS 18TH DAY
OF January 2002
Tony Dallman
LAND INFORMATION OFFICE

- ● SET 1"(I.D.)x 24" IRON PIPE WEIGHING 1.68 LBS./LIN. FT.
- ⊙ SET 3/4" P.V.C. PIPE
- ⊙ SET 1/2" IRON ROD
- △ FOUND 1-1/4" IRON PIPE
- ⊡ FOUND 1" ALUMINUM PIPE (ERRONEOUS)

WISCONSIN
WILLIAM W. NUTTER S-2299 MERRILL, WIS.
LAND SURVEYOR

SURVEYOR'S CERTIFICATE

I, William W. Nutter, hereby certify that I have surveyed the above line by order of William V. Pittman, and the above map is a correct representation of the surveyed line to the best of my knowledge and belief.

William W. Nutter

William W. Nutter, R.L.S.
S-2299
1-18-02

Prepared by:
LINCOLN LAND SURVEY
1406 East 7th Street
Merrill, Wi. 54452
Instrument Drafted by:
Emily Pierce

S892A