Bearings and Distances from Original Survey Notes of Sect 4 T34N-R4E on File in Lincoln County Court House

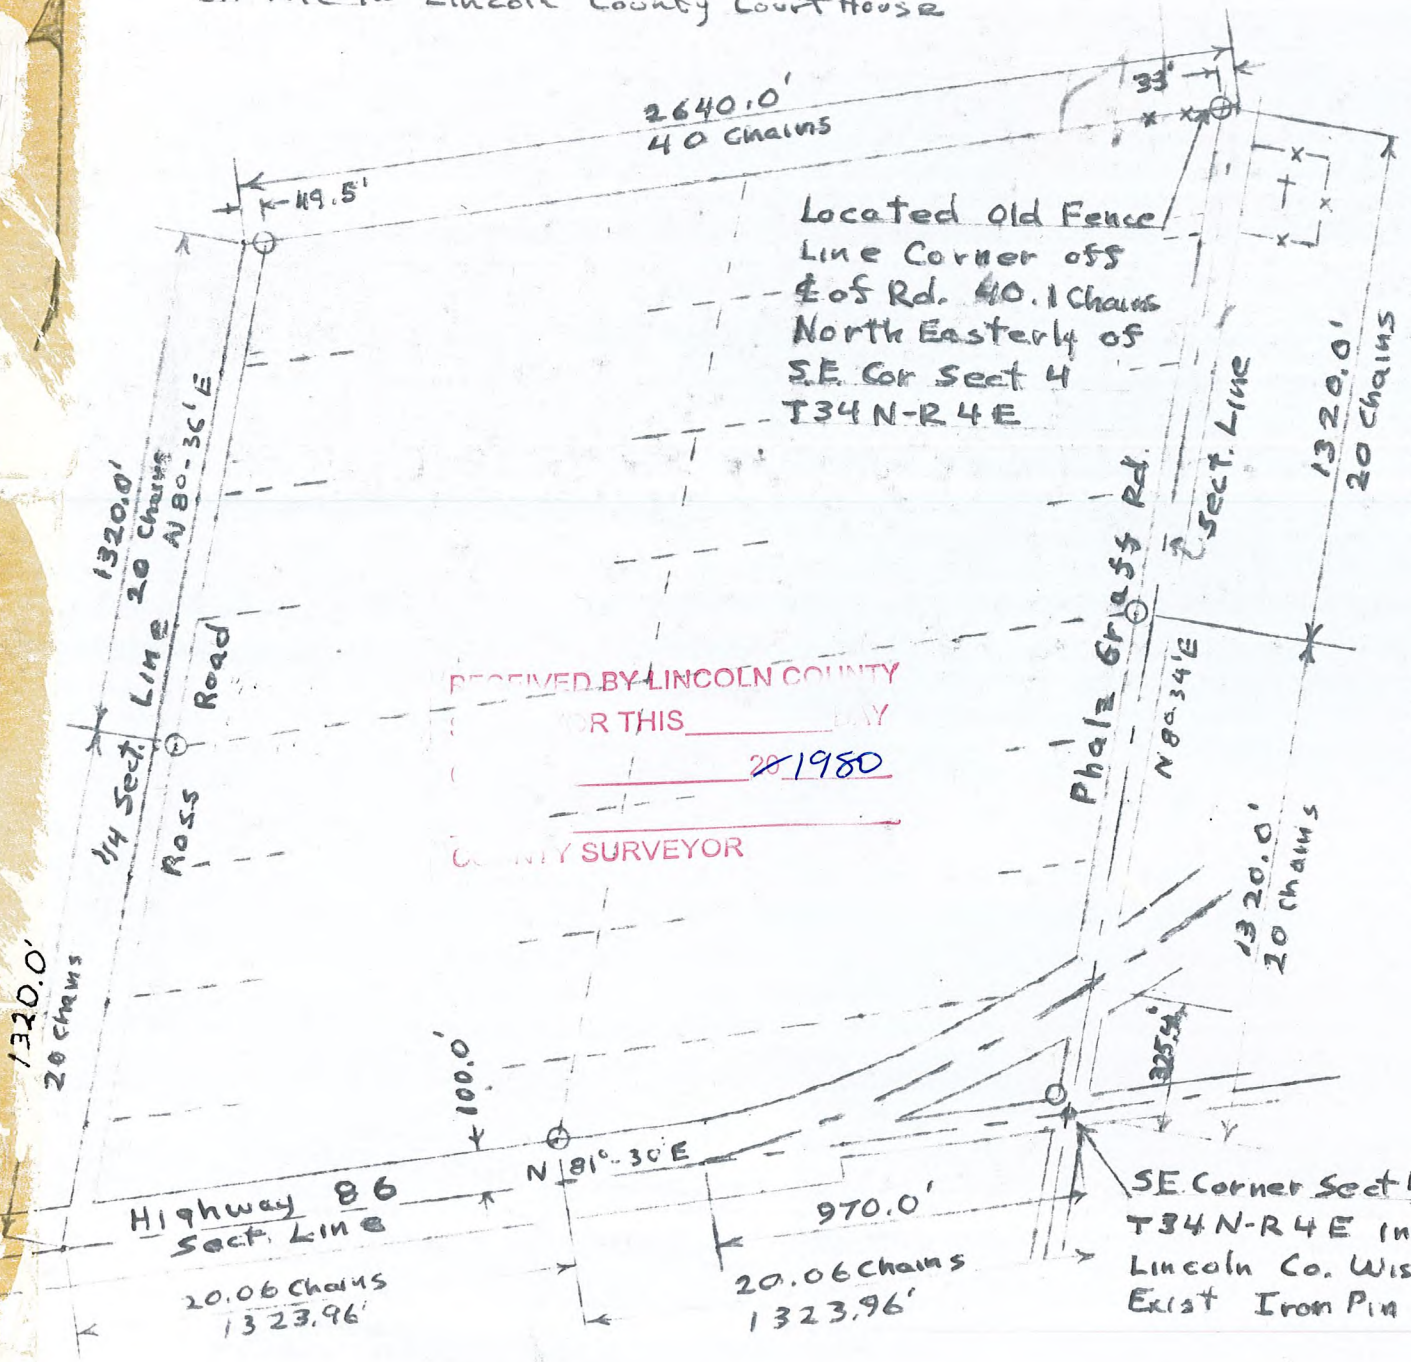

RECEIVED BY LINCOLN COUNTY
FOR THIS _____ DAY
_____ 20 1980
_____
COUNTY SURVEYOR

Plat of Survey for D. Olken of the S.E. 1/4 of Sect. 4 T.34N. R.4 E. in Lincoln, County Wisc. Beginning at the SE Cor. Sect 4 T34N-R4E thence Southwesterly 40.12 Chains to the S 1/4 Cor Said Sect 4, thence North Easterly 40.0 chains to the Center of Said Sect 4, thence North Easterly 40.0 Chains to the E 1/4 Cor. said Sect 4; thence South Westerly 40 chains to the Point of Beginning. 160 Acres less Road R.O.W.

LEGEND

O - Set 9" Dia. Cedar Posts
● - Exist. Sect. Corner
† - Exist. Cemetary
Scale - 1" = 500'

Drawn by W.F. Kelly 20/9/73

WISCONSIN
WILLIAM F. KELLY S1098 ELCHO, WIS.
LAND SURVEYOR

William F. Kelly

S896A