LINCOLN COUNTY FOREST BOUNDARY SURVEY

OF THE NORTH 66' OF THE NW-NE,
SECTION 27, TOWNSHIP 34 NORTH, RANGE 4 EAST,
TOWN OF TOMAHAWK, LINCOLN COUNTY, WI

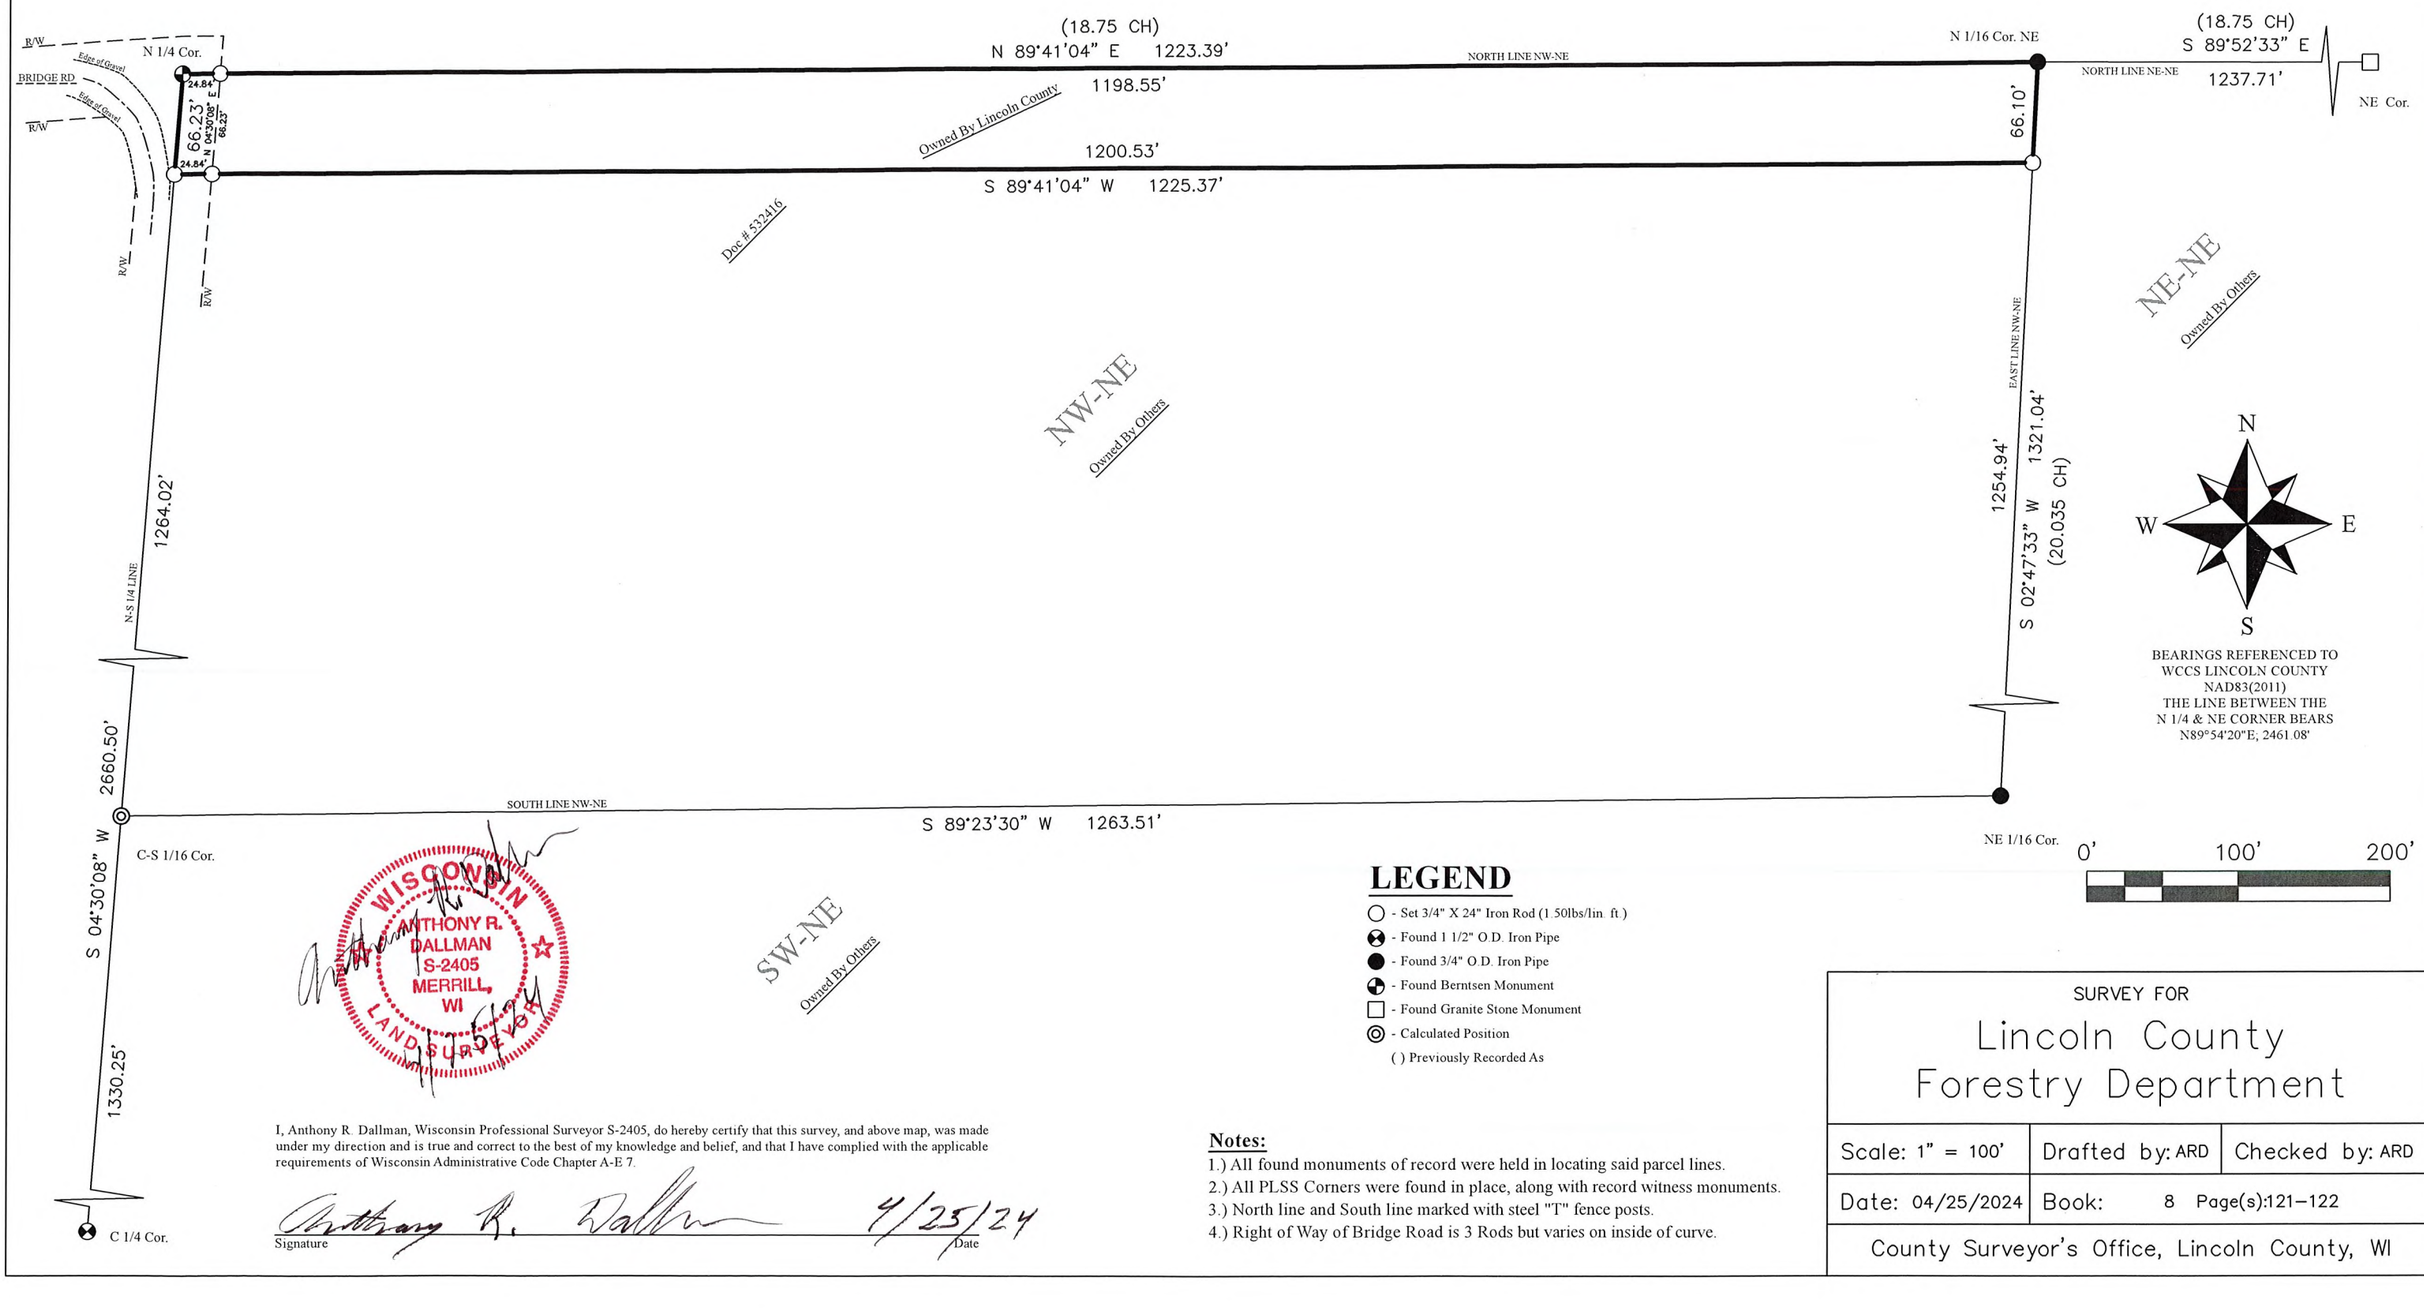

S08B

LEGEND

- ○ - Set 3/4" X 24" Iron Rod (1.50lbs/lin. ft.)
- ◒ - Found 1 1/2" O.D. Iron Pipe
- ● - Found 3/4" O.D. Iron Pipe
- ◒ - Found Berntsen Monument
- □ - Found Granite Stone Monument
- ◎ - Calculated Position
- ( ) Previously Recorded As

WISCONSIN
ANTHONY R. DALLMAN
S-2405
MERRILL, WI
LAND SURVEYOR

I, Anthony R. Dallman, Wisconsin Professional Surveyor S-2405, do hereby certify that this survey, and above map, was made under my direction and is true and correct to the best of my knowledge and belief, and that I have complied with the applicable requirements of Wisconsin Administrative Code Chapter A-E 7.

Anthony R. Dallman — 4/25/24
Signature — Date

Notes:

1.) All found monuments of record were held in locating said parcel lines.
2.) All PLSS Corners were found in place, along with record witness monuments.
3.) North line and South line marked with steel "T" fence posts.
4.) Right of Way of Bridge Road is 3 Rods but varies on inside of curve.

SURVEY FOR
Lincoln County
Forestry Department

Scale: 1" = 100'	Drafted by: ARD	Checked by: ARD
Date: 04/25/2024	Book: 8	Page(s):121–122

County Surveyor's Office, Lincoln County, WI