PLAT OF SURVEY

LOT 20 OF RAPEL SUBDIVISION 1ST ADDITION, LOCATED IN THE NE1/4 OF THE SE1/4 AND GOVT LOT 5 OF SECTION 4, TOWNSHIP 35 NORTH, RANGE 6 EAST, TOWN OF BRADLEY, LINCOLN COUNTY, WI

NORTHCENTRAL LAND SURVEYING, LLC
163957 OWL RIDGE ROAD, WAUSAU, WISCONSIN 54403
WEBSITE: www.NorthCentralLandSurveying.com
PHONE: 715-297-8343
EMAIL: JasonPflieger@gmail.com

DRAFTED & DRAWN BY: JASON J. PFLIEGER
OWNERS: MNM TRUST & CARRIE VANDEN BOOM
SURVEY PREPARED FOR: CARRIE VANDEN BOOM
DATE OF FIELDWORK: 2/21/2024 & 2/27/2024
FILE NUMBER: 2024019 VANDEN BOOM

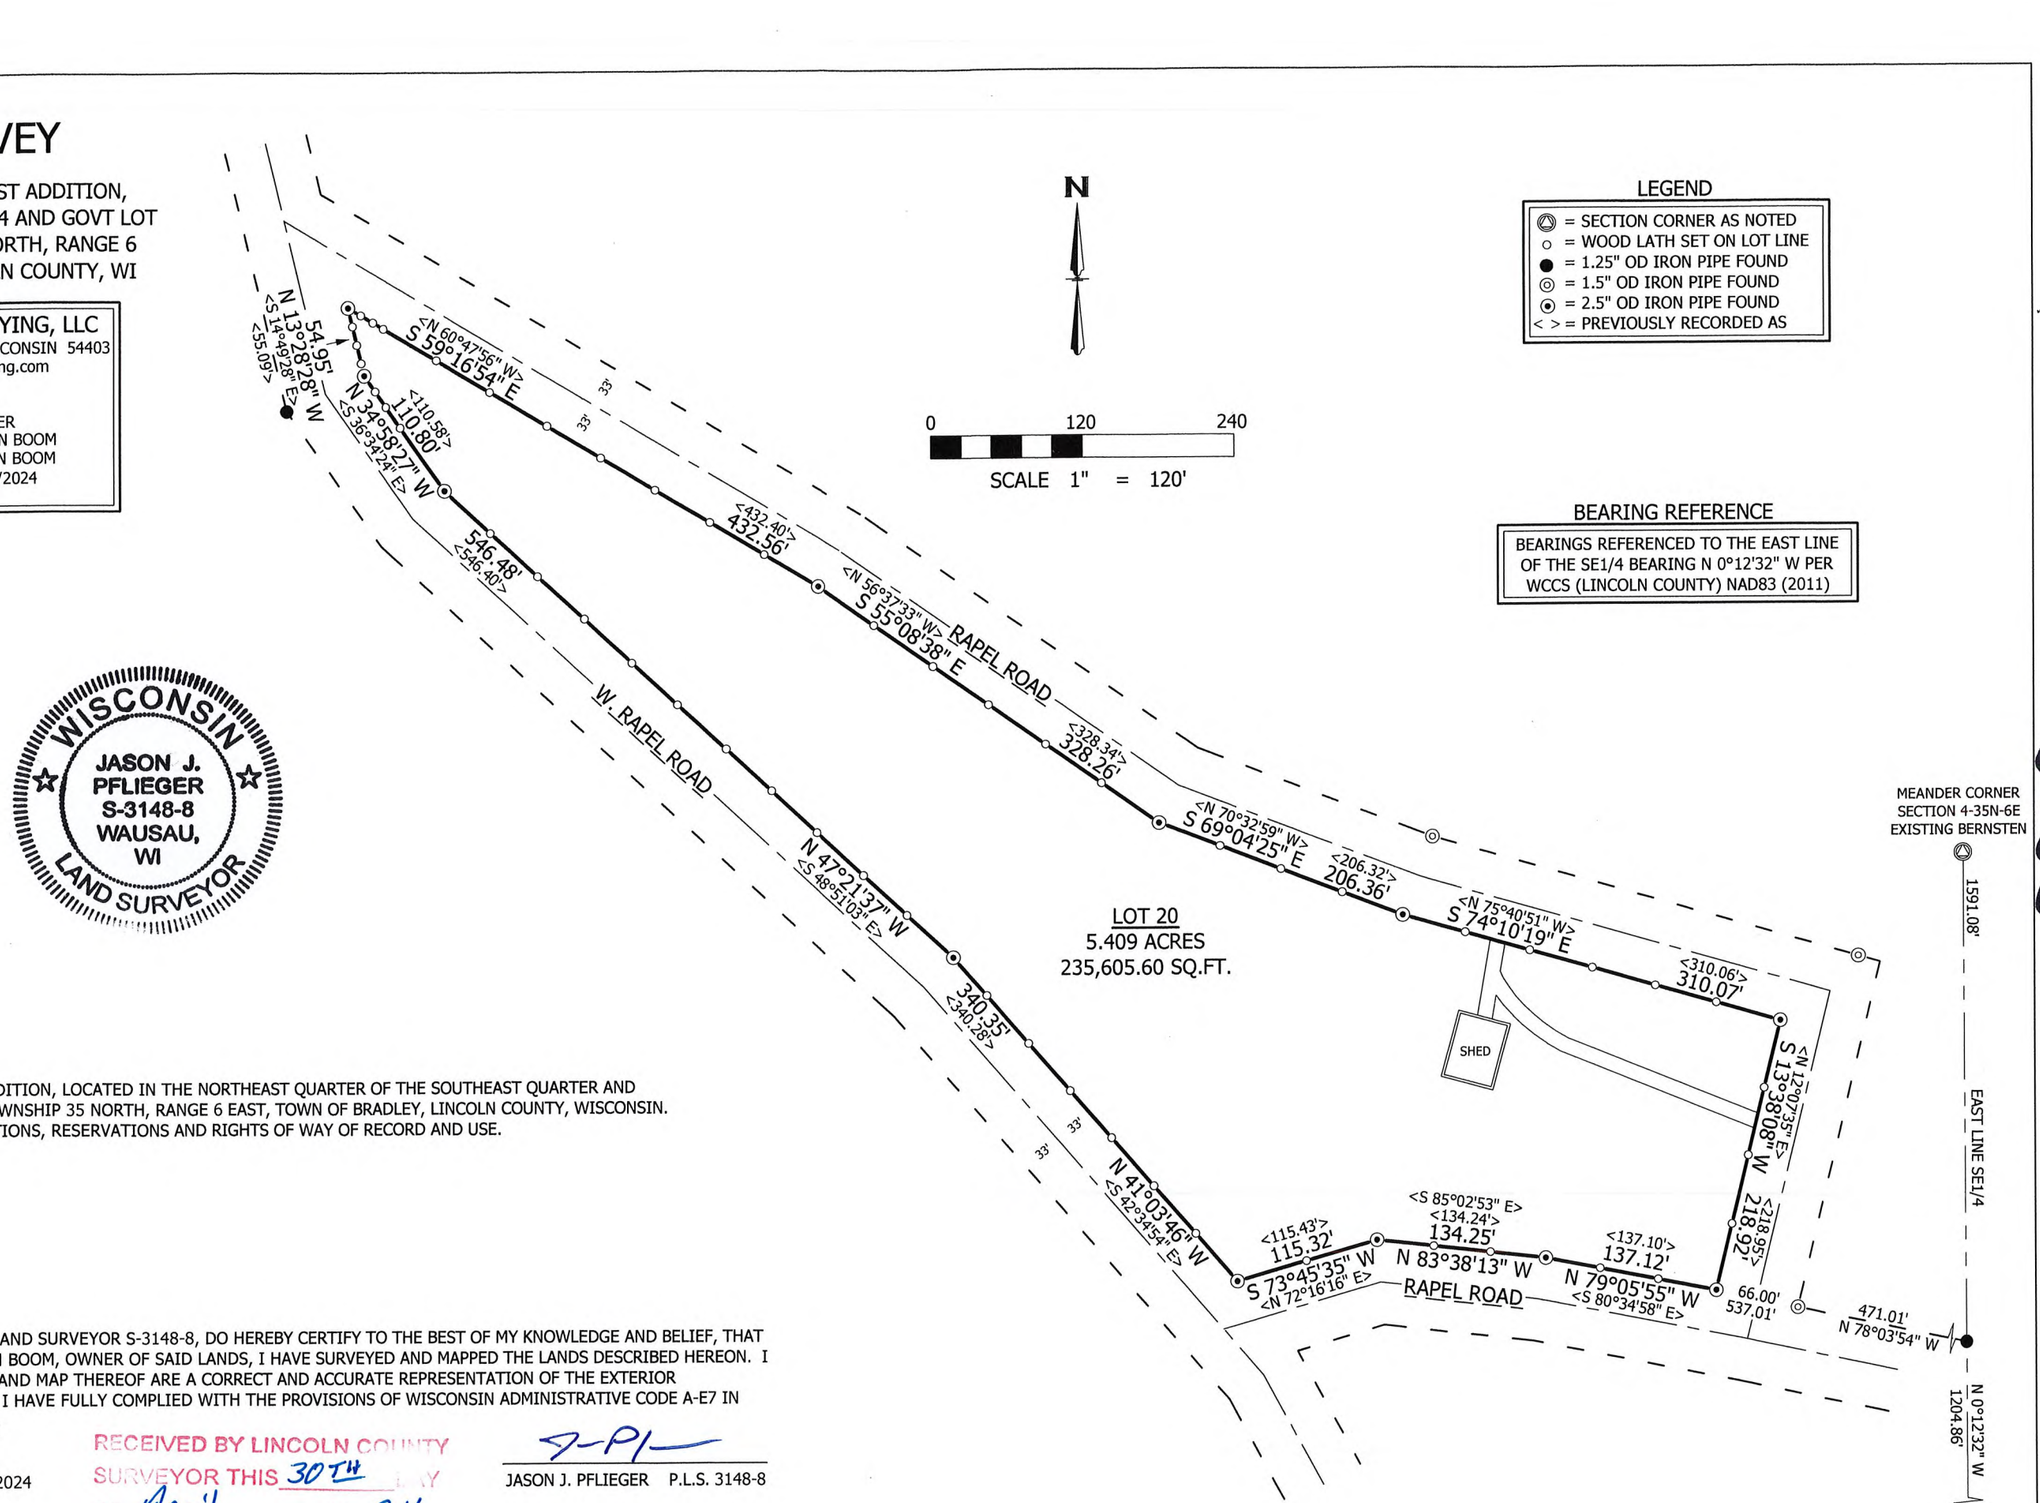

WISCONSIN
JASON J. PFLIEGER
S-3148-8
WAUSAU, WI
LAND SURVEYOR

DESCRIPTION

LOT 20 OF RAPEL SUBDIVISION 1ST ADDITION, LOCATED IN THE NORTHEAST QUARTER OF THE SOUTHEAST QUARTER AND GOVERNMENT LOT 5 OF SECTION 4, TOWNSHIP 35 NORTH, RANGE 6 EAST, TOWN OF BRADLEY, LINCOLN COUNTY, WISCONSIN. SUBJECT TO ALL EASEMENTS, RESTRICTIONS, RESERVATIONS AND RIGHTS OF WAY OF RECORD AND USE.

SURVEYORS CERTIFICATE

I, JASON J. PFLIEGER, PROFESSIONAL LAND SURVEYOR S-3148-8, DO HEREBY CERTIFY TO THE BEST OF MY KNOWLEDGE AND BELIEF, THAT AT THE DIRECTION OF CARRIE VANDEN BOOM, OWNER OF SAID LANDS, I HAVE SURVEYED AND MAPPED THE LANDS DESCRIBED HEREON. I FURTHER CERTIFY THAT SAID SURVEY AND MAP THEREOF ARE A CORRECT AND ACCURATE REPRESENTATION OF THE EXTERIOR BOUNDARIES OF SAID LAND AND THAT I HAVE FULLY COMPLIED WITH THE PROVISIONS OF WISCONSIN ADMINISTRATIVE CODE A-E7 IN SURVEYING AND MAPPING SAID LANDS.

DATED THIS 28TH DAY OF FEBRUARY, 2024

RECEIVED BY LINCOLN COUNTY SURVEYOR THIS 30TH DAY OF April 2024
Tony Doth
COUNTY SURVEYOR

JASON J. PFLIEGER P.L.S. 3148-8

2024019