LINCOLN COUNTY FOREST BOUNDARY SURVEY

OF THE EAST & SOUTH LINES OF THE NE-NE, SECTION 20, TOWNSHIP 34 NORTH, RANGE 5 EAST,

TOWN OF TOMAHAWK, LINCOLN COUNTY, WI

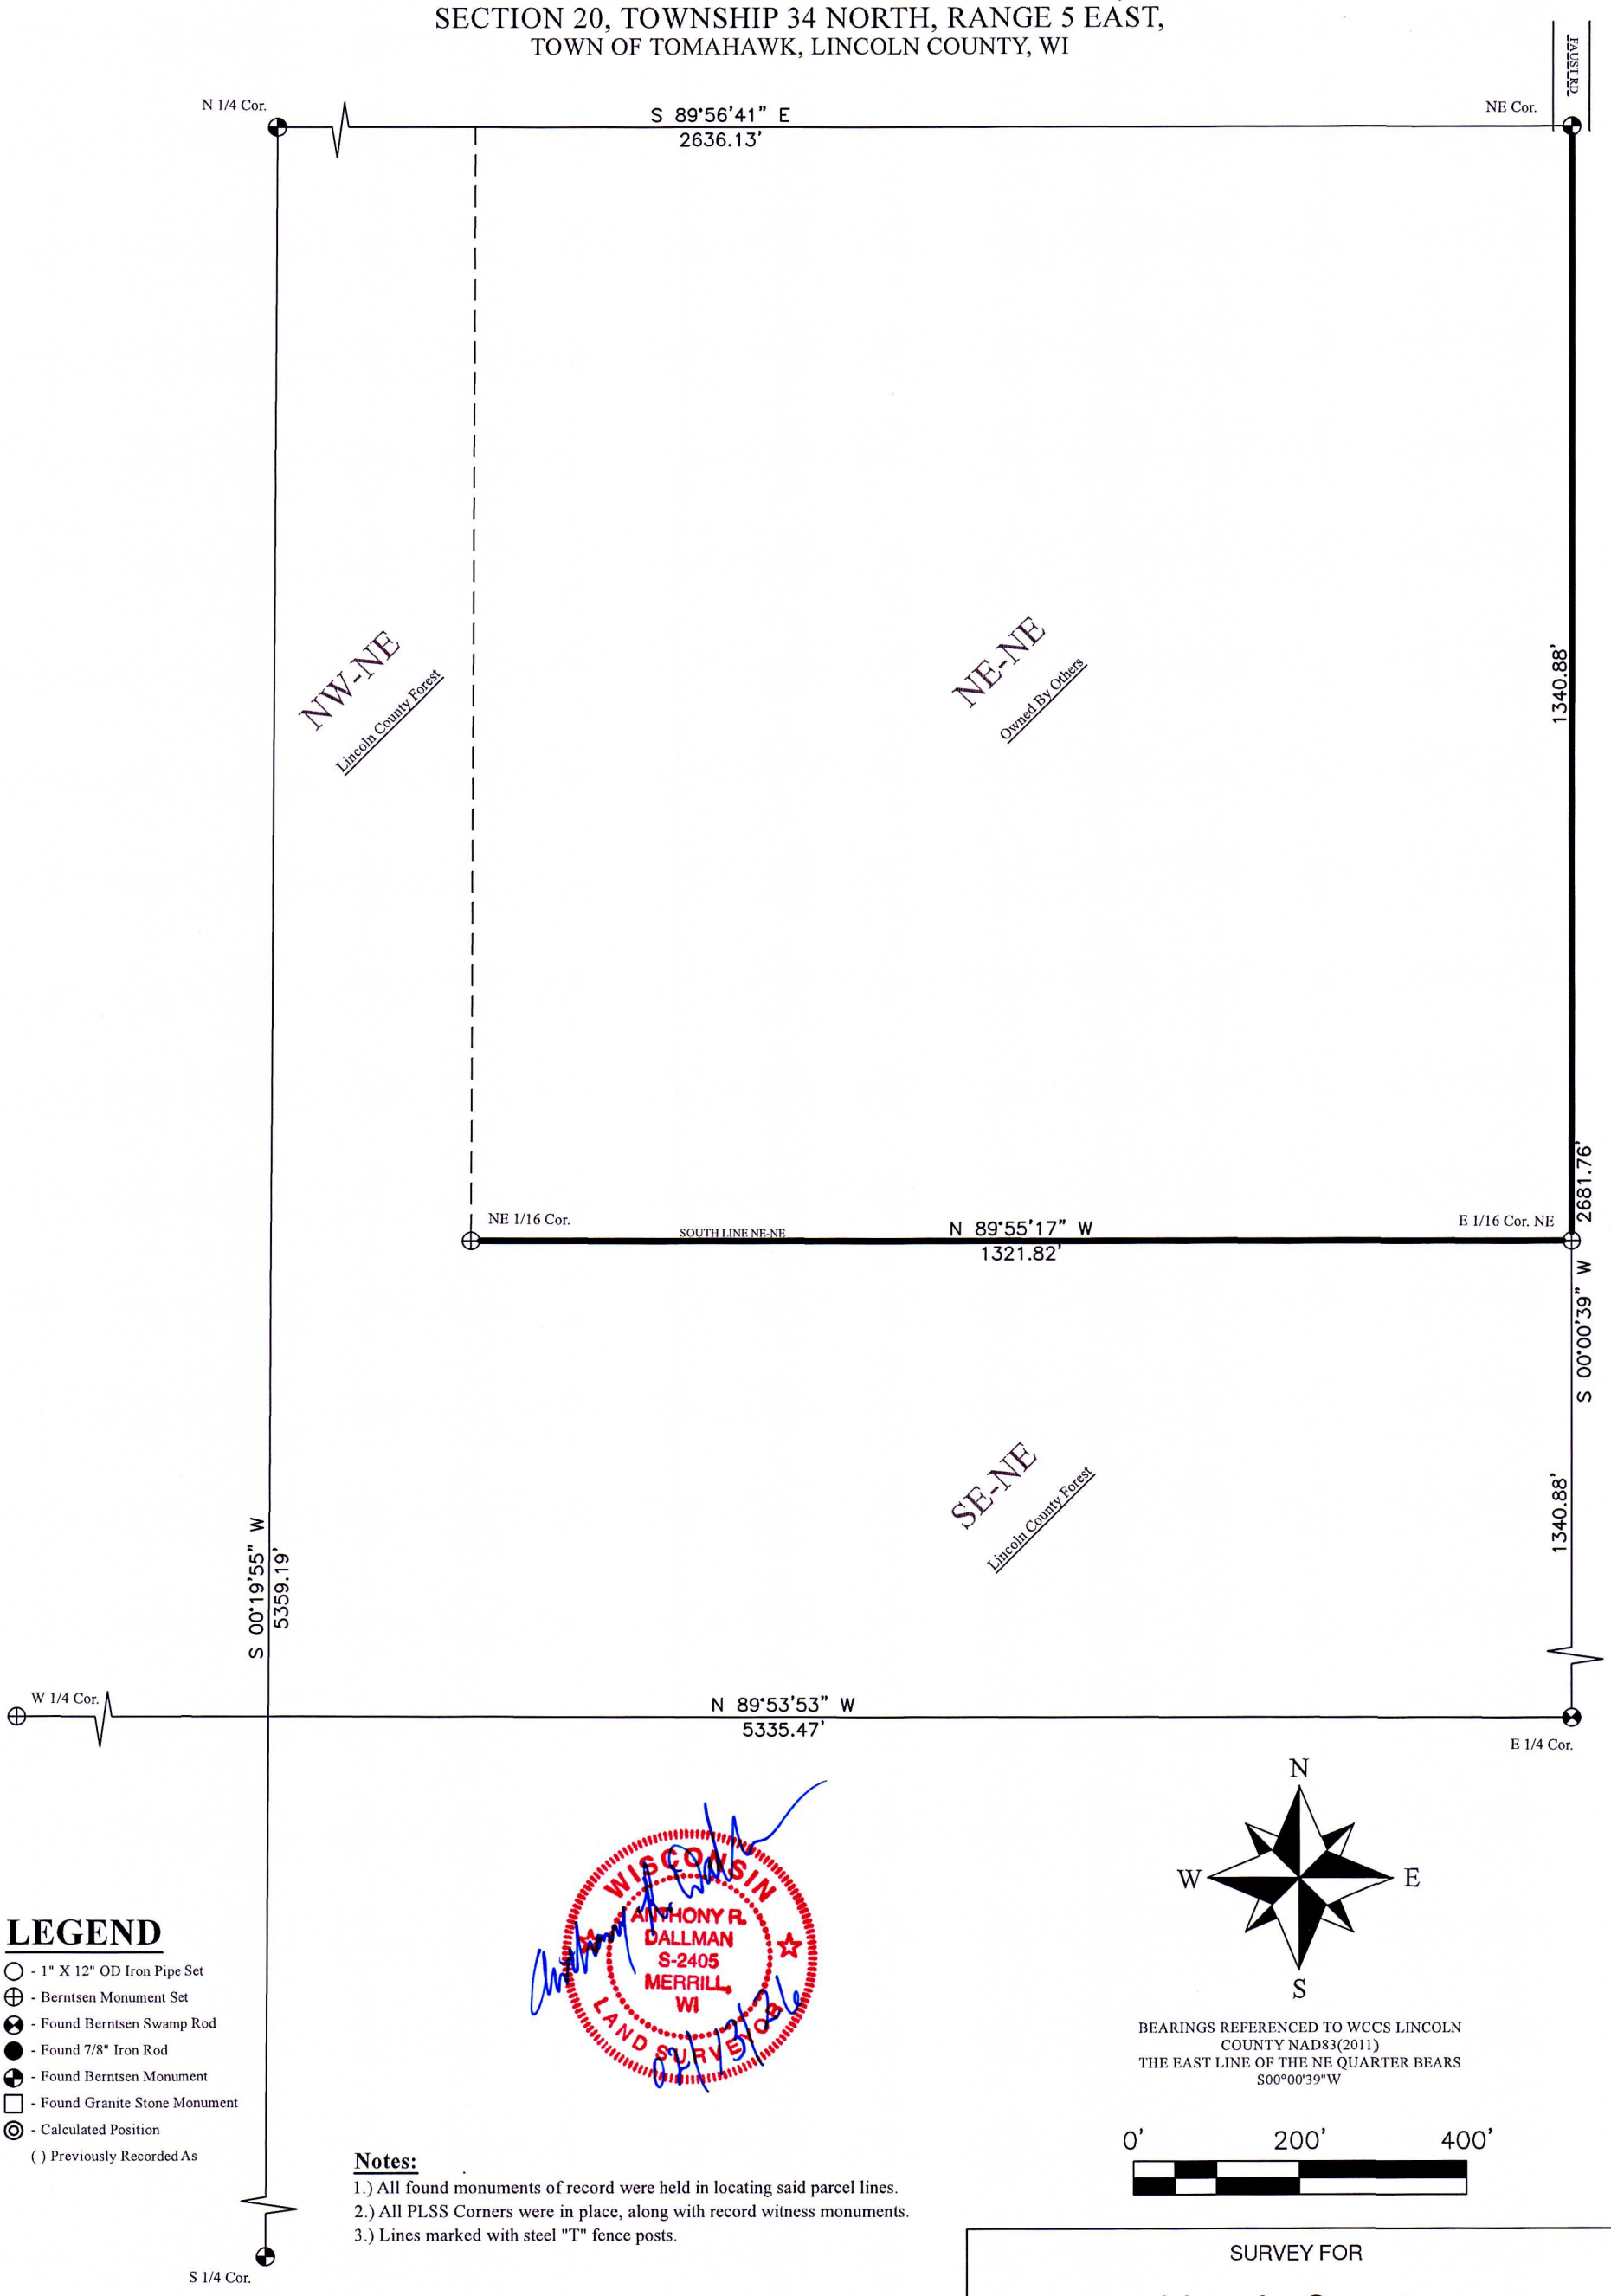

BEARINGS REFERENCED TO WCCS LINCOLN COUNTY NAD83(2011)
THE EAST LINE OF THE NE QUARTER BEARS S00°00'39"W

LEGEND

- ○ - 1" X 12" OD Iron Pipe Set
- ⊕ - Berntsen Monument Set
- ⊗ - Found Berntsen Swamp Rod
- ● - Found 7/8" Iron Rod
- ⊕ - Found Berntsen Monument
- □ - Found Granite Stone Monument
- ◎ - Calculated Position
- ( ) Previously Recorded As

Notes:

1.) All found monuments of record were held in locating said parcel lines.
2.) All PLSS Corners were in place, along with record witness monuments.
3.) Lines marked with steel "T" fence posts.

I, Anthony R. Dallman, Wisconsin Professional Surveyor S-2405, do hereby certify that this survey, and above map, was made under my direction and is true and correct to the best of my knowledge and belief, and that I have complied with the applicable requirements of Wisconsin Administrative Code Chapter A-E 7.

Anthony R. Dallman — 02/13/26

Signature — Date

SURVEY FOR

Lincoln County Forestry Department

Scale: 1" = 200'	Drafted By: ARD	Checked By: ARD
Date: 02/13/2026	Field Book: 9 Page(s): 78	
County Surveyor's Office, Lincoln County, WI		

S992A