Lot 2 of Renshaws Replat of Lots 1 and 2 of Pinewood Subdivision and part of Gov't Lot 1, Section 1, Township 35 North, Range 6 E ast, Town of Bradley, Lincoln County, Wisconsin

Bearings are Grid, referenced to the Lincoln County Coordinate System.
The West line of Section 1 bears N 00°26'52" W

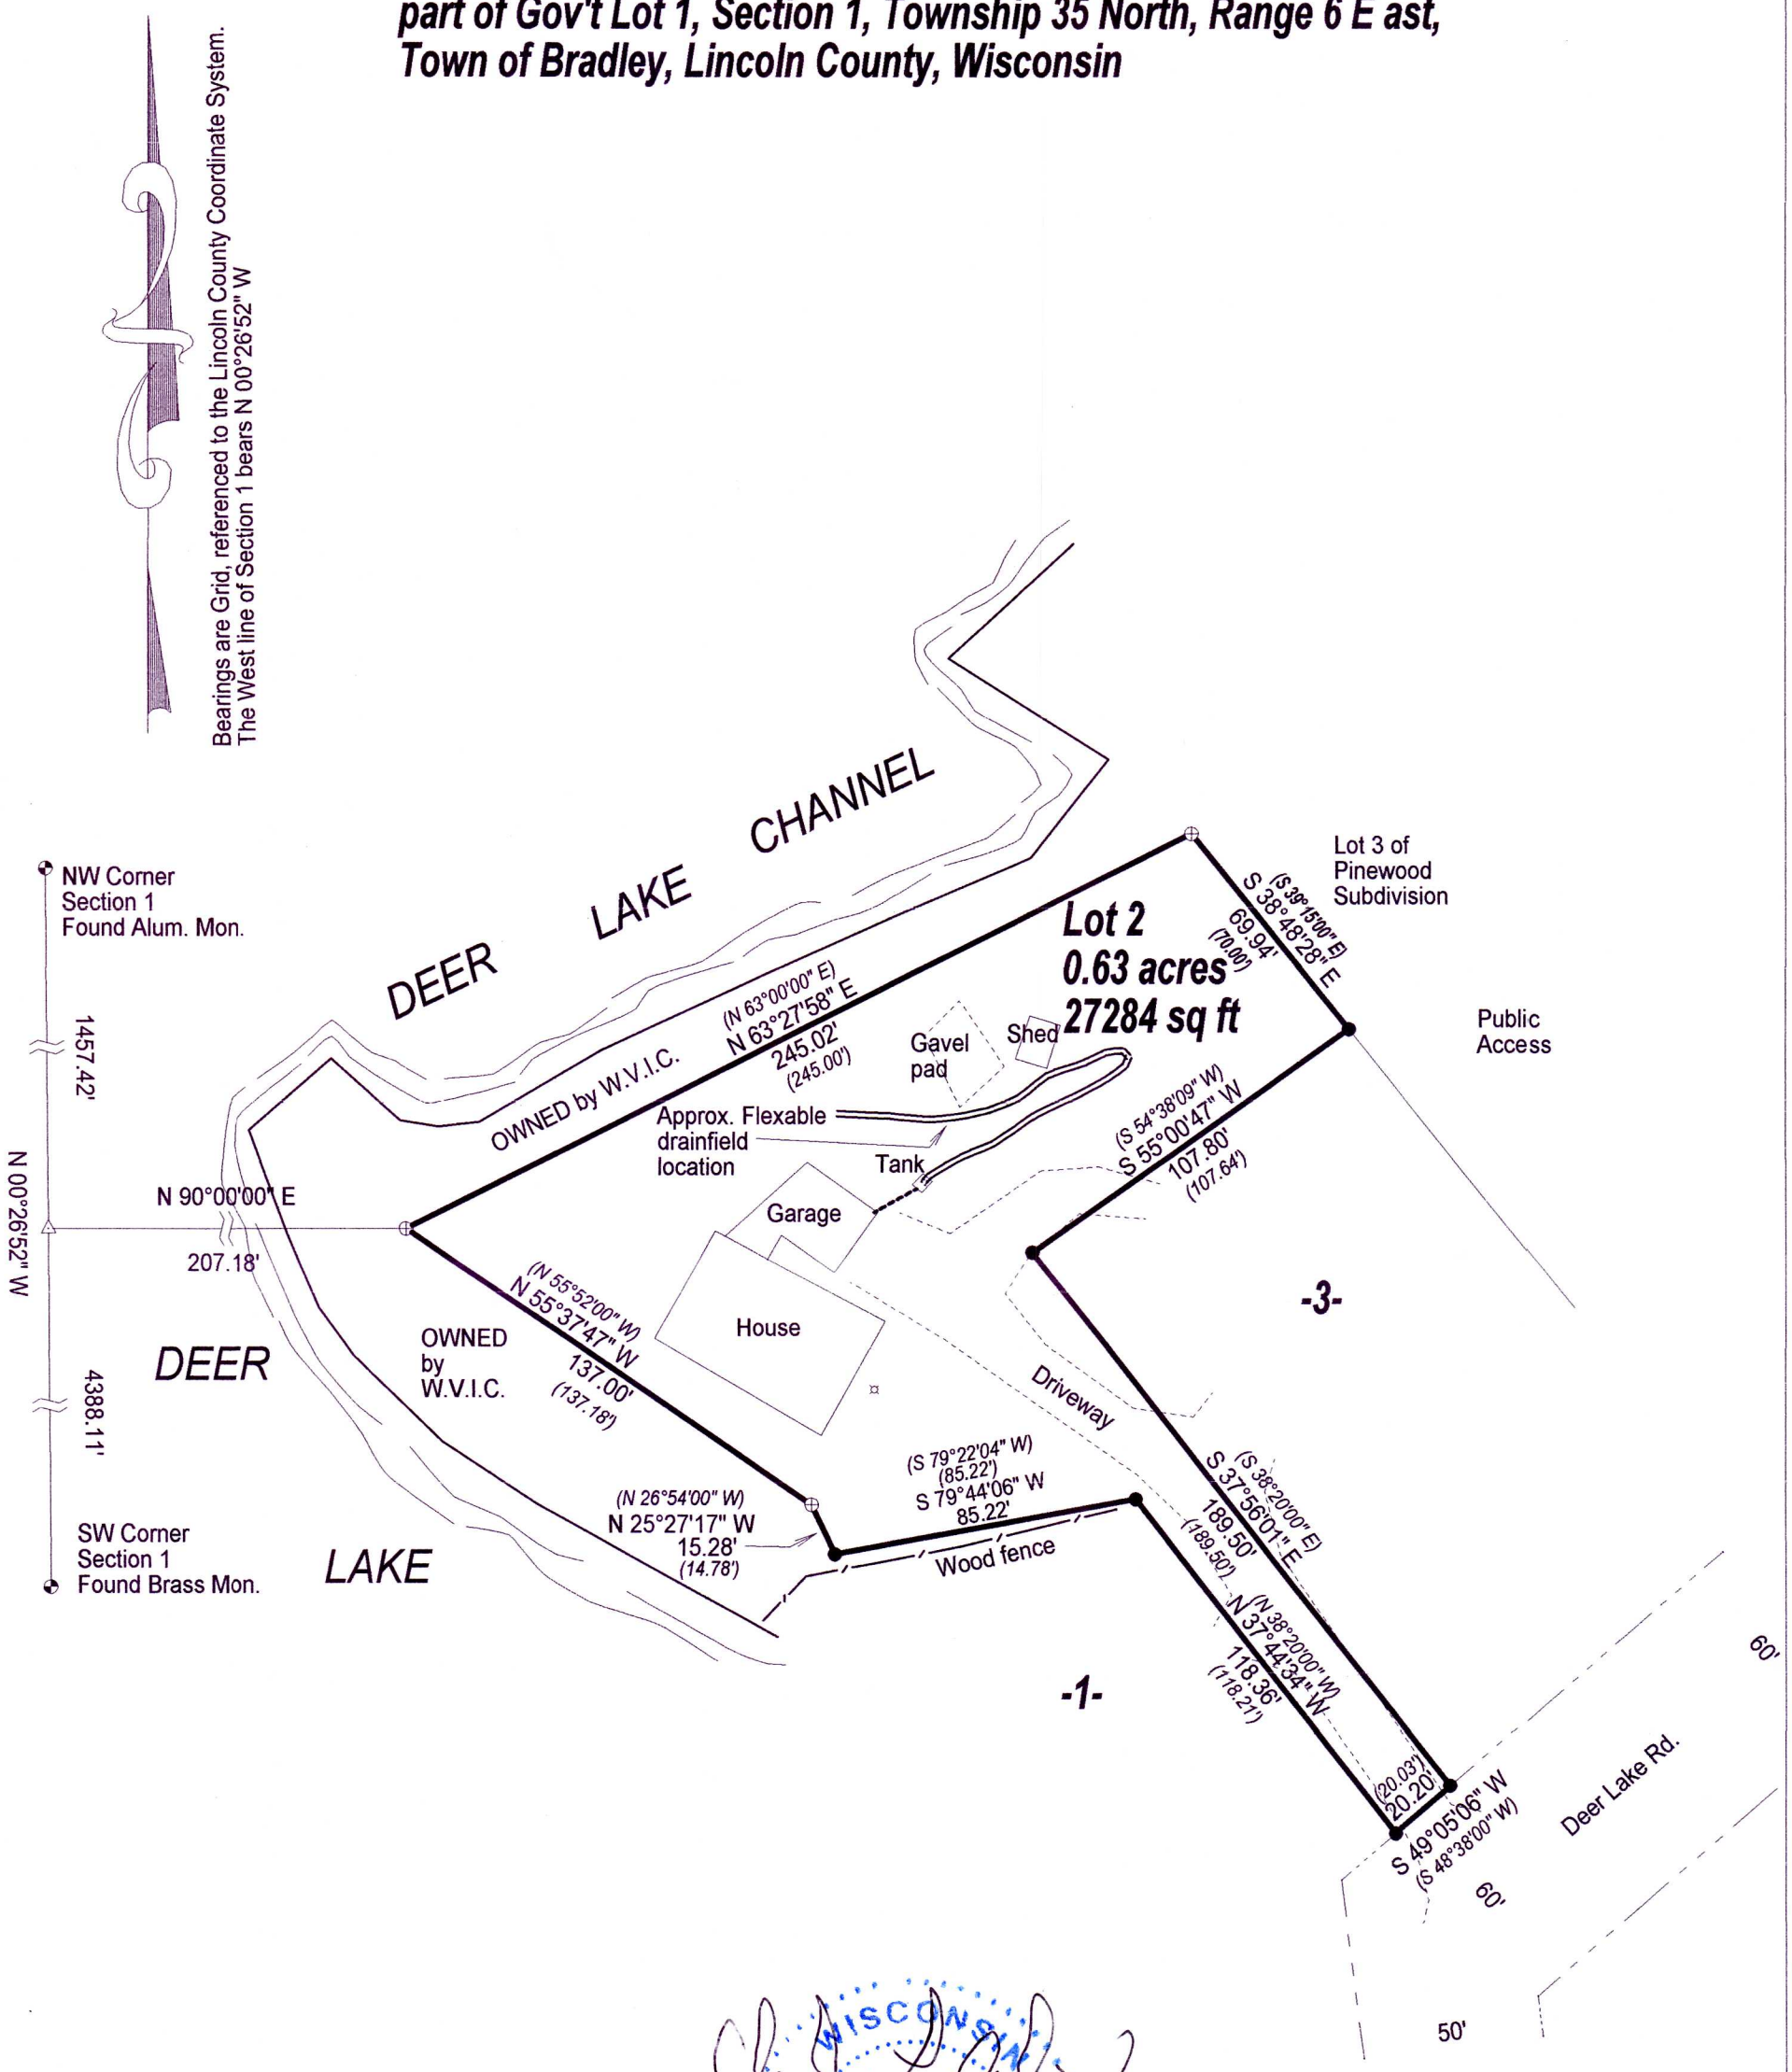

SCALE
1" = 50'

0 25 50 75 100

WISCONSIN CHARLES L. OLEINIK S-2439 RHINELANDER, WIS. LAND SURVEYOR
11-19-25

RECEIVED BY LINCOLN COUNTY SURVEYOR THIS 20TH DAY OF March 2026
COUNTY SURVEYOR

LEGEND

- ● Found 1 1/2" Iron Pipe
- ⊕ Found 2 1/2" Iron Pipe
- △ Calculated position
- ( ) Previously recorded as
- ◐ PLSS Corner Monument

I, Charles L. Oleinik, Professional Land Surveyor in the State of Wisconsin, hereby certify: that I have surveyed and mapped the parcel shown hereon; that said survey and map are correct to the best of my knowledge and belief; that I have complied with the applicable requirements of Chapter A-E 7 of Wisconsin Administrative Code in completion thereof.

Charles L. Oleinik, PLS — Date 11-19-25

NORTH COAST SURVEYING
4180 TENDERFOOT RD.
RHINELANDER, WI 54501
534-230-8555
NORTHCOASTSURVEYING.COM

Boundary Survey Map for:

John Hodorowski

Drawing #	Date	Drafted by
2546	11/19/2025	CLO

S995A