LINCOLN COUNTY FOREST BOUNDARY SURVEY

OF THE NORTH LINE OF THE S1/2-SW,
SECTION 15, TOWNSHIP 35 NORTH, RANGE 4 EAST,
TOWN OF SOMO, LINCOLN COUNTY, WI

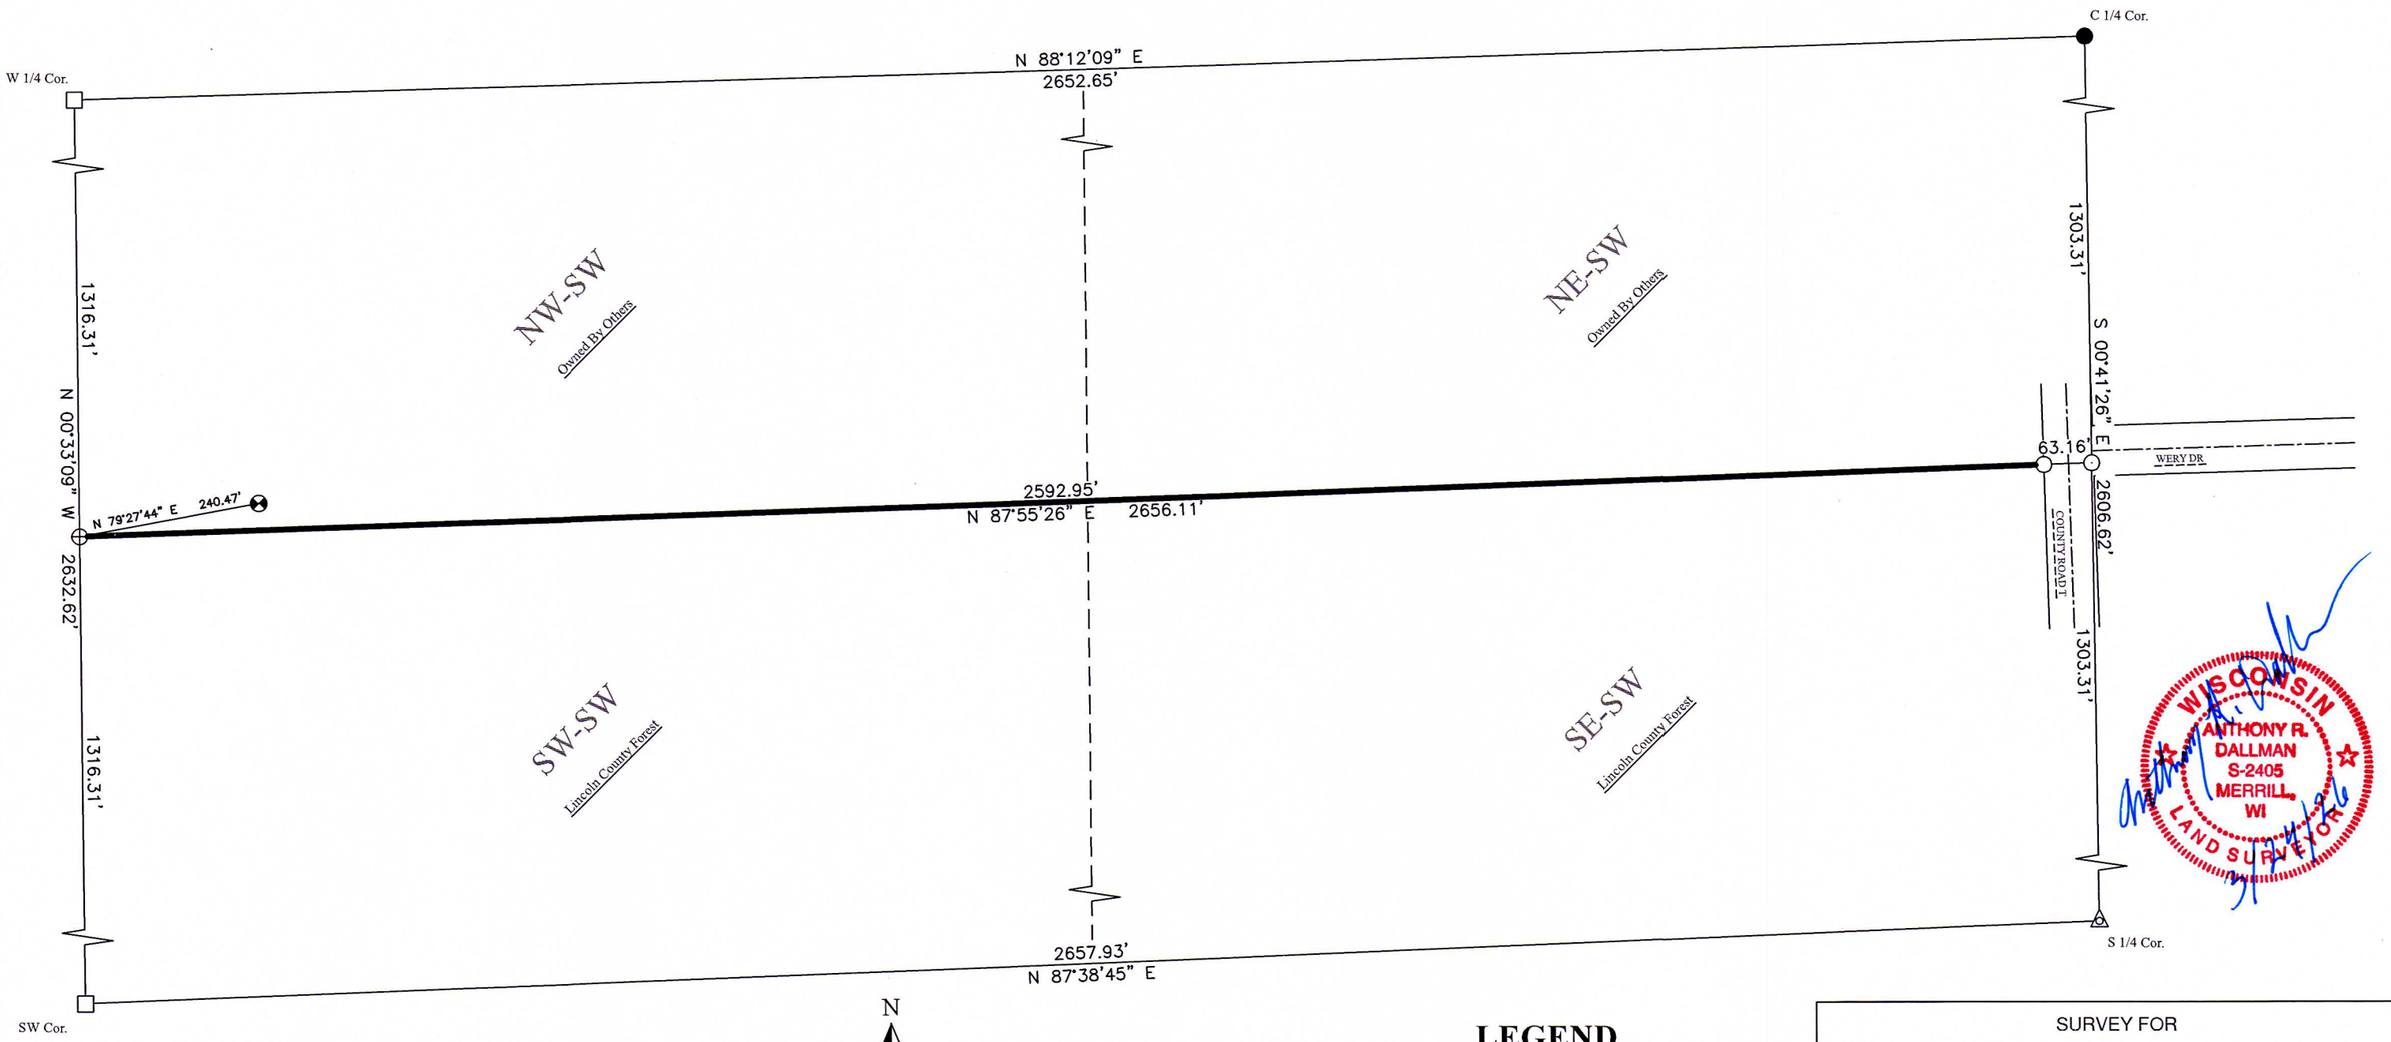

S97A

WISCONSIN
ANTHONY R. DALLMAN
S-2405
MERRILL, WI
LAND SURVEYOR

I, Anthony R. Dallman, Wisconsin Professional Surveyor S-2405, do hereby certify that this survey, and above map, was made under my direction and is true and correct to the best of my knowledge and belief, and that I have complied with the applicable requirements of Wisconsin Administrative Code Chapter A-E 7.

Anthony R. Dallman 3/24/26
Signature Date

N
W E
S

BEARINGS REFERENCED TO WCCS LINCOLN COUNTY NAD83(2011)
THE SOUTH LINE OF THE SW QUARTER BEARS N87°38'45"E

Notes:
1.) All PLSS Corners were in place, along with record witness monuments.
2.) Line marked with steel "T" fence posts.

0' 200' 400'

LEGEND

- ○ - 3/4" X 24" Rebar Set
- ⊕ - Berntsen Monument Set
- ⊗ - Found 2" Brass Capped Iron Pipe(Erroneous)
- ● - Found 3/4" Iron Rod
- △ - Found Survey Nail
- □ - Found 2 1/2" OD Iron Pipe w/5" Square Steel Plate
- ◎ - Calculated Position
- ( ) Previously Recorded As

SURVEY FOR

Lincoln County Forestry Department

Scale: 1" = 200'	Drafted By: ARD	Checked By: ARD
Date: 03/24/2026	Field Book: 9 Page(s): 99-103	
County Surveyor's Office, Lincoln County, WI		