


U.S. PUBLIC LAND SURVEY MONUMENT RECORD

NOTE: THIS FORM IS INTENDED AND DESIGNED TO FULFILL ALL REQUIREMENTS OF WISCONSIN ADMINISTRATIVE CODE, CHAPTER A-E 7.08, U.S. PUBLIC LAND SURVEY MONUMENT RECORD (3)(a)(b)(c)(d)(e)(f)(g)(h)(i). ADDITIONAL SHEETS MAY BE NECESSARY TO CONFORM TO SAID REQUIREMENTS.

T 35 N, R 8 E

(a) CORNER LOCATION:
CENTER 1/4 CORNER, SECTION 10
TOWNSHIP 35 NORTH
RANGE 8 EAST
TOWN OF HARRISON
LINCOLN COUNTY
WISCONSIN

(b) HISTORY OF ORIGINAL CORNER:
ORIGINAL SURVEYOR: RIPCO
COMMENCING DATE: Unknown
COMPLETION DATE: Unknown
ORIGINAL BEARING TREES:

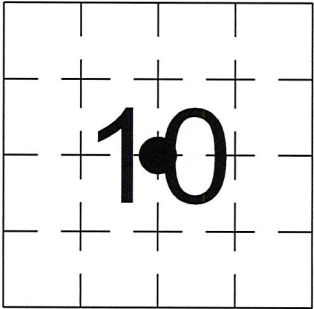


(f)(g)(h) DESCRIPTION OF MONUMENT FOUND AT THIS CORNER AND IF IT WAS ACCEPTED. STATE ALL EVIDENCE (MATERIAL, TESTIMONIAL, OCCUPATIONAL, PLATS, RECORDS, OTHER MONUMENTS) USED AS A BASIS FOR ESTABLISHING LOCATION. IF RE-ESTABLISHING THROUGH LOST CORNER PROPORTIONATE METHODS, INDICATE ALL MONUMENTS, DISTANCES, AND DIRECTIONS USED TO ESTABLISH. INDICATE TYPE OF MONUMENTS FOUND OR SET.

Unknown Date, RIPCO set a capped iron pipe.

05/05/2026, I, Anthony R. Dallman, PLS-2405, found a 1 3/4" O. D. Galvanized Iron Pipe with a 3 1/4" cap, up 24". This monument has been used in several old surveys. I accepted this location and set witness monuments, as shown in the sketch below, to further perpetuate the corner location.


(c)(d)(e) PLAN VIEW OF THE CORNER WITH TIES TO AT LEAST FOUR WITNESSES. IF IN DISAGREEMENT WITH PREVIOUSLY ESTABLISHED CORNER, SHOW THE DISTANCES BETWEEN THE TWO CORNERS AND ALSO THE TIES TO THE DISPUTED CORNER.

- Tie bearings by hand-held compass.
- Tie distances by steel tape.
- Not to scale.

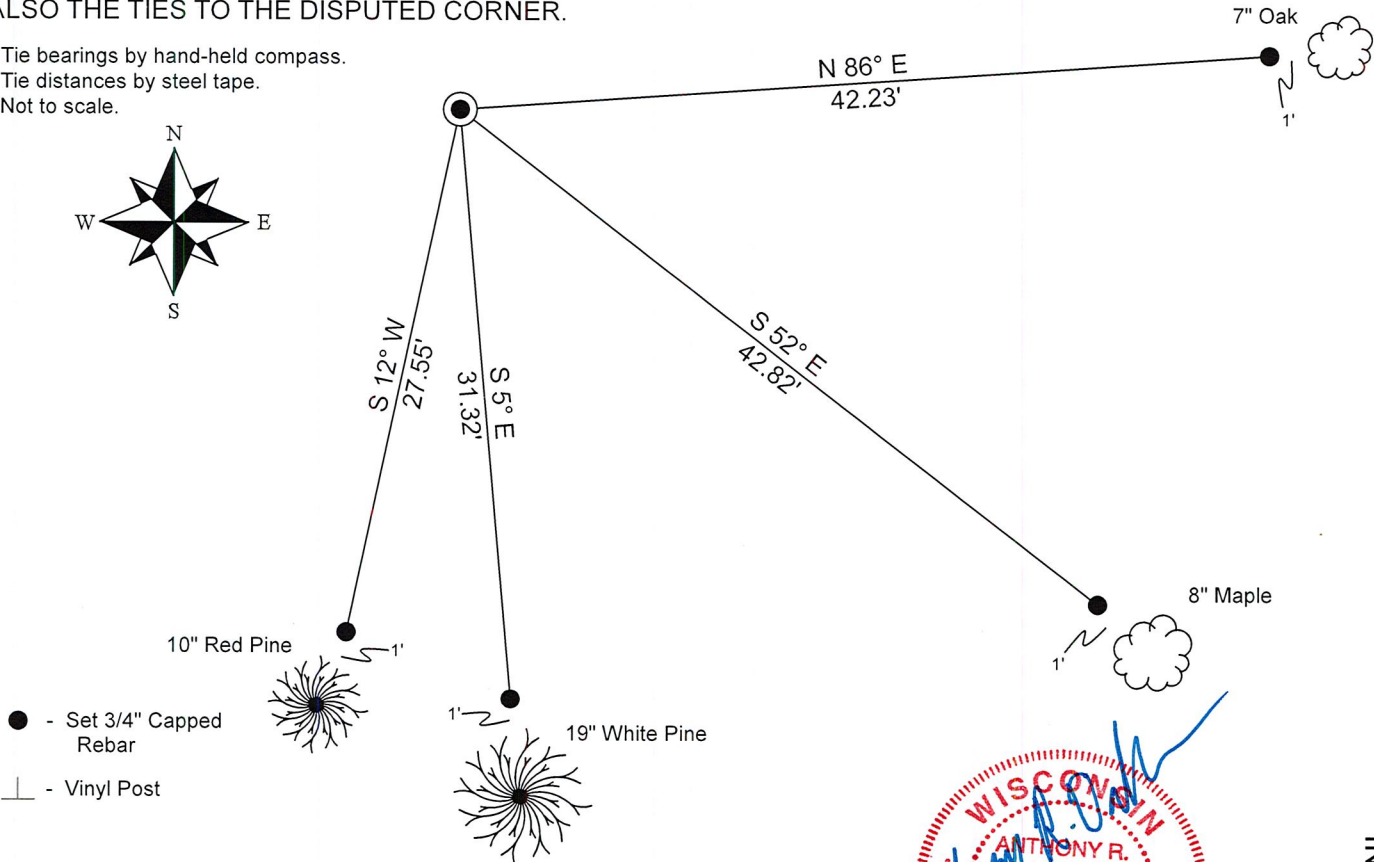

I, ANTHONY R. DALLMAN, WISCONSIN PROFESSIONAL LAND SURVEYOR, S-2405, HEREBY CERTIFY THAT THE CORNER LOCATION ON THIS RECORD WAS REFERENCED BY ME OR UNDER MY DIRECTION AND CONTROL AND THAT THIS U.S. PUBLIC LAND SURVEY MONUMENT RECORD IS COMPLETE TO THE BEST OF MY KNOWLEDGE AND BELIEF

Anthony R. Dallman 5/12/26
ANTHONY R. DALLMAN, PLS S-2405

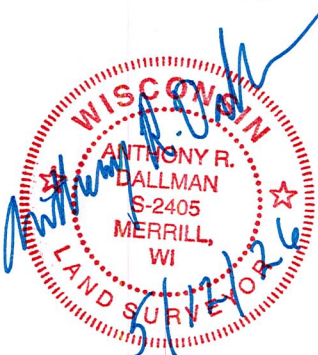

INDEX NO. G-15

43508102020_Mon-N

T.35.N.R8E.

C. $\frac{1}{4}$

S.10

RIPCO.

43508102020_North



43508102020_West



43508102020_South



43508102020_East

